08A - ARCHITECTURAL (PAINT STORAGE)
INDEX OF DRAWINGS

DRAWING NUMBER	DRAWING TITLE	DRAWING NUMBER	DRAWING TITLE
AP-001	INDEX OF DRAWINGS		
AP-002	GENERAL NOTES AND ABBREVIATIONS		
AP-003	CODE COMPLIANCE		
AP-100	OVERALL ROOF & FLOOR PLAN		
AP-200	EXTERIOR ELEVATIONS		
AP-300	BUILDING SECTIONS		
AP-400	WALL SECTIONS		
AP-500	PLAN AND SECTION DETAILS		
AP-600	DOOR SCHEDULE		

THE DESIGN APPEARS TO CONFORM TO APPLICABLE CRITERIA. APPROVAL IS NOT TO BE CONSTRUED TO MEAN THAT ALL ASPECTS OF THE DESIGN HAVE BEEN PERSONALLY CHECKED BY THE UNDERSIGNED.

Adam Fox
2022.03.08
08:34:19-05'00'

TRANSPORTATION PRINCIPAL ENGINEER

REV.	DATE	REVISION DESCRIPTION

DESIGNER/DRAFTER: MLM CHECKED BY: SMM

SIGNATURE/ BLOCK:

STATE OF CONNECTICUT
DEPARTMENT OF TRANSPORTATION

PROJECT NUMBER: 0042-0324
PROJECT DESCRIPTION: EAST HARTFORD MAINTENANCE FACILITY AND SIGNS AND MARKING FACILITY
TOWN(S): EAST HARTFORD
DRAWING TITLE: INDEX OF DRAWINGS

DRAWING NO. AP-001
SHEET NO. **08A.01**

LASTED SAVED BY: McDermottML **FILE NAME:** D:\Users\mcdermottml\State of Connecticut\0042-0324 - Design\F_Arch\Contract_Plans\Paint and Sign Storage Facility\FD_08D_ARC_0042_0324_AP001.dgn
PLOTTED DATE: 2/16/2022

GRAPHIC SYMBOLS

SECTIONS:

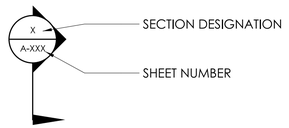

DETAILS:

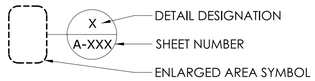

INTERIOR ELEVATIONS:

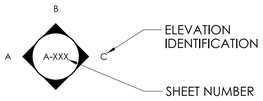

EXTERIOR ELEVATIONS:

ROOM NUMBER XXX

ROOM TITLE VEST.

DOOR NUMBER XXX

WINDOW NUMBER XXX

BREAK LINES

WALL TYPES 1A

ADA DOOR APPROACH CLEAR FLOOR SPACE

ADA CLEAR TURNING FLOOR SPACE

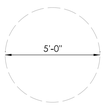

ADA CLEAR FLOOR SPACE

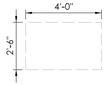

MATERIAL LEGEND

EXISTING MASONRY

BRICK MASONRY

CONCRETE BLOCK

CONCRETE

INSULATION (RIGID)

SEALANT/JOINT FILLER

BRICK (ELEVATION)

CMU (ELEVATION)

CMU (ELEVATION)

ABBREVIATIONS

A.B.	ANCHOR BOLT
ACT	ACOUSTICAL TILE
AFF	ABOVE FINISHED FLOOR
ALUM.	ALUMINUM
APPROX.	APPROXIMATE
ARCH.	ARCHITECTURAL
AVG.	AVERAGE
B.O.	BOTTOM OF
BOT.	BOTTOM
B.L	BUILDING LINE
BLDG.	BUILDING
BLK.	BLOCK, BLOCKING
BRG.	BEARING
BRK.	BRICK
BR&S	BACKER ROD & SEALANT
C	CURTAIN
C - C	CENTER TO CENTER
CFA	CALL FOR ASSISTANCE
C.J.	CONSTRUCTION JOINT
℄	CENTER LINE
CLG.	CEILING
CLO.	CLOSET
CLR.	CLEAR
CMU	CONCRETE MASONRY UNIT
COL.	COLUMN
COMM.	COMMUNICATION
CONC.	CONCRETE
CONN.	CONNECTION
CONST.	CONSTRUCTION
CON.	CONTINUOUS
CT.JT.	CONTROL JOINT
CTR.	CENTER
DEMO.	DEMOLITION
DEPT.	DEPARTMENT
DF	DRINKING FOUNTAIN
DTL.	DETAIL
DIA.	DIAMETER
DIAG.	DIAGONAL
DIM.	DIMENSION
DN.	DOWN
DO.	DITTO
DR.	DOOR
D.S.	DOWNSPOUT
DWG.	DRAWING
DTTD	DOUBLE TOILET TISSUE DISPENSER
EA.	EACH
EL.	ELEVATION
ELEC.	ELECTRICAL
ENT.	ENTRANCE
EQ.	EQUAL
EQUIP.	EQUIPMENT
EW	EYE WASH
EXH.	EXHAUST
E. JT.	EXPANSION JOINT
EXIST.	EXISTING
EXT.	EXTERIOR
F. BRK.	FACE BRICK
F. BLK.	FACE BLOCK
FFE.	FINISHED FLOOR ELEVATION
FD	FLOOR DRAIN
FE	FIRE EXTINGUISHER
FDN.	FOUNDATION
FT	FOOT
FTG.	FOOTING
FURN.	FURNISH
FLSHG	FLASHING
FP	FIREPROTECTION
FRMG	FRAMING

GA.	GAUGE
GALV.	GALVANIZED
GB	GRAB BAR
GFB	GROUND FACE BLOCK
GL.	GLASS
GLZ.	GLAZED
GR.	GRADE
GYP. BD.	GYPSUM BOARD
H.B.	HOSE BIBB
HC	HANDICAP
HDW.	HARDWARE
HDWD	HARDWOOD
HOLMTL	HOLLOW METAL
HORIZ.	HORIZONTAL
HP	HIGH POINT
HR	HOUR
HR	HANDRAIL
HT.	HEIGHT
HTR.	HEATER
HYD.	HYDRAULIC
H.S.	HEAT STRENGTHENED
I.D.	INSIDE DIAMETER
(")IN.	INCH(ES)
INCL.	INCLUDING
INSUL.	INSULATE, INSULATION
INSMTL	INSULATED METAL
INT.	INTERIOR
J.C.	JANITOR'S CLOSET
JT(S).	JOINT(S)
LAV	LAVATORY
LAM.	LAMINATED
LBS	POUNDS
L.H.	LEFT HAND
L.H.R.	LEFT HAND REVERSE
LKS	LOCKERS
LT.	LIGHT
L	ANGLE
M	MIRROR
M/BH	MOP AND BROOM HOLDER
MATL.	MATERIAL
MAX	MAXIMUM
MECH.	MECHANICAL
MEMB.	MEMBRANE
MTL.	METAL
MEZZ.	MEZZANINE
MFR.	MANUFACTURER
MIN.	MINIMUM
MISC.	MISCELLANEOUS
MS	MOP SINK
MTD.	MOUNTED
NIC	NOT IN CONTRACT
No.(#)	NUMBER
NOM.	NOMINAL
NTS	NOT TO SCALE
O	OVEN/RANGE
O.C.	ON CENTER
OFF.	OFFICE
OPP.	OPPOSITE
OPNG.	OPENING
O.H.	OVERHEAD
PL./~P	PLATE
P.L.	PROPERTY LINE
PLG.	PLUMBING
PNL.	PANEL
PREFAB.	PREFABRICATED
P.S.F.	POUNDS PER SQUARE FOOT
PT.	POINT
PTD	PAPER TOWEL DISPENSER

QTY.	QUANTITY
R.	RADIUS
R.D.	ROOF DRAIN
REINF.	REINFORCED
REQD.	REQUIRED
REST.	RESTROOM
RF	REFRIGERATOR
RGB	REAR GRAB BAR
RH	ROBE HOOK
R.H.	RIGHT HAND
R.H.R.	RIGHT HAND REVERSE
RM.	ROOM
RND.	ROUND
RO	ROUGH OPENING
R.O.W.	RIGHT OF WAY
RR	RAILROAD
SC	SHOWER CURTAIN
SCHED.	SCHEDULE
SD	SOAP DISPENSER
SECT.	SECTION
SHT.	SHEET
SIM.	SIMILAR
SND/V	SANITARY NAPKIN DISPENSER/VENDOR
SPEC.	SPECIFICATION
SPL	SPLIT FACE BLOCK
SQ.	SQUARE
SF	SQUARE FOOT
SR	SHOWER CURTAIN ROD
SRS	SERVICE SINK
SS	STAINLESS STEEL
STA.	STATION
STD.	STANDARD
STL.	STEEL
STOR.	STORAGE
STR'L	STRUCTURAL
SWR	SHOWER
T	TILE (CERAMIC)
TB	TACKBOARD
TOBB	TOP OF BOND BEAM
TOJ	TOP OF JOIST
TOSB	TOP OF STEEL BEAM
TOSLAB	TOP OF SLAB
TOW	TOP OF WALL
TOKW	TOP OF KNEE WALL
TOM	TOP OF MASONRY
TYP	TYPICAL
T/	TOP OF
UNFIN.	UNFINISHED
UON	UNLESS OTHERWISE NOTED
UR	URINAL
US	UTILITY SHELF
VERT.	VERTICAL
VEST.	VESTIBULE
VIF	VERIFY IN FIELD
VOL.	VOLUME
VM	VENDING MACHINE
W	WATER COOLER
WC	WATER CLOSET
W/	WITH
W/O	WITHOUT
WD.	WOOD
WDW	WINDOW
WP.	WEATHERPROOF
W.R.	WATER RESISTANT
WR	WASTE RECEPTACLE
WSHR	WASHER
YD	YARD

GENERAL NOTES

1. CONTRACTOR SHALL VERIFY IN THE FIELD ALL DIMENSIONS AND CONDITIONS.
2. CONTRACTOR SHALL REFER TO WALL SECTIONS FOR WALL COMPOSITION. WALL TYPES ON DRAWING DO NOT INCLUDE WALL COMPONENTS SUCH AS TIES AND THERMAL PROTECTION. HEIGHTS OF WALL TYPE COMPONENTS ARE FROM A FINISHED FLOOR EL. = 50'-6".
3. CONTRACTOR SHALL REFER TO STRUCTURAL, PLUMBING, MECHANICAL AND ELECTRICAL DRAWINGS FOR ALL RELATED BUILDING COMPONENTS. COMPONENTS SHOWN ON DRAWINGS ARE FOR REFERENCE ONLY.
4. INTERIOR DIMENSIONS ARE TAKEN FROM CENTER OF COLUMN/WALL TO CENTER OF COLUMN/WALL TO EXTERIOR FACE OF BLOCK/C.M.U. WALL. OTHER DIMENSIONS ARE TAKEN FROM MASONRY OPENING TO CENTER OF WALL.
5. ADA CLEARANCE DIMENSIONS ARE TAKEN FROM OUTSIDE OF DOOR JAMBS TO FACE OF ADJACENT C.M.U. WALLS.

REV. | DATE | REVISION DESCRIPTION

DESIGNER/DRAFTER: MLM CHECKED BY: SMM

SIGNATURE/ BLOCK:

STATE OF CONNECTICUT
DEPARTMENT OF TRANSPORTATION

PROJECT NUMBER: 0042-0324
PROJECT DESCRIPTION: EAST HARTFORD MAINTENANCE FACILITY AND SIGNS AND MARKING FACILITY
TOWN(S): EAST HARTFORD
DRAWING TITLE: GENERAL NOTES AND ABBREVIATIONS

DRAWING NO. AP-002
SHEET NO. **08A.02**

LASTED SAVED BY: McDermottML **FILE NAME:** D:\Users\mcdermottml\State of Connecticut\0042-0324 - Design\F_Arch\Contract_Plans\Paint and Sign Storage Facility\FD_OBD_ARC_0042_0324_AP002.dgn
PLOTTED DATE: 2/16/2022

N
PLAN NORTH

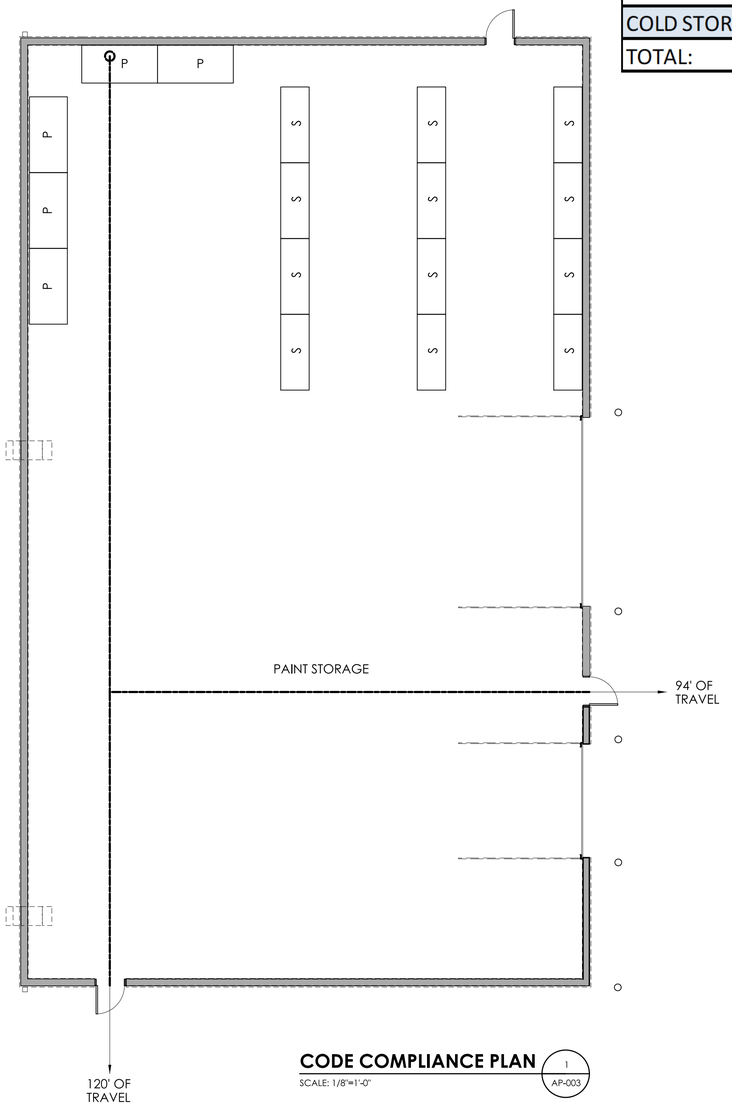

CODE COMPLIANCE PLAN (1 / AP-003)
SCALE: 1/8"=1'-0"

OCCUPANCY LOAD			
OCCUPANCY USE	OCCUPANT LOAD FACTOR	ACTUAL AREA (SQ.FT.)	OCCUPANCY LOAD
STORAGE	300	6000	20
	TOTAL:	6000	20

OVERALL GROSS BUILDING AREA (IBC-202)	
BUILDING PART	ACTUAL AREA (SQ.FT.)
COLD STORAGE BAY AREA	6000
TOTAL:	6000

SECTION #	DESCRIPTION
	CHAPTER 3 – USE & OCCUPANCY CLASSIFICATION
311.2	OCC. - S-2 LOW - HAZARD STORAGE ENCLOSED
	CHAPTER 5 – GENERAL BUILDING LIMITATIONS
	ALLOWABLE HEIGHT AND BUILDING AREAS
T506.2	OCC. - S-2 ACTUAL AREA = 6000 SQ.FT. ALLOWABLE AREA = 26000 SQ.FT.
T504.3	OCC. - S-2 ACTUAL BLDG HGT = 21.5 FT. ALLOW. BLDG HGT = 55 FT.
T508.4	REQUIRED SEPARATION OF OCCUPANCIES
	OCC. - S-2 N/A SEPARATION WALL REQUIRED
	CHAPTER 6 – TYPES OF CONSTRUCTION
602	TYPE IIB CONSTRUCTION TYPE
T601	FIRE – RESISTANCE RATING REQUIREMENTS FOR BUILDING ELEMENTS (HRS)
	PRIMARY STRUCTURAL FRAME 0 HR(S)
	BEARING WALLS - EXTERIOR 0 HR(S)
	BEARING WALLS - INTERIOR 0 HR(S)
	NONBEARING WALLS & PARTITIONS – EXTERIOR 0 HR(S)
	NONBEARING WALLS & PARTITIONS – INTERIOR 0 HR(S)
	FLOOR CONST. – INCL. SUPPORTING BEAMS & JOISTS 0 HR(S)
	ROOF CONST. – INCL. SUPPORTING BEAMS & JOISTS 0 HR(S)
T1020.1	CORRIDORS
	OCC. - S-2 1 HR(S)
	CHAPTER 7 – FIRE RESISTANT MATERIALS & CONSTRUCTION
T707.3.10	FIRE - RESISTANCE RATING REQUIREMENTS FOR FIRE BARRIER ASSEMBLIES
	OCC. - S-2 2 HR(S)
	CHAPTER 9 – FIRE PROTECTION SYSTEMS
	AUTOMATIC SPRINKLER SYSTEM OCCUPANCY REQUIREMENTS
903.2.9	OCC. - S-2 ANY FIRE AREA DOES NOT EXCEED 12000 SQ.FT.
	OCC. - S-2 LOCATED BENEATH OTHER GROUPS N/A
	SUPPRESSION SYSTEM REQUIRED? NO YES/NO
	SUPPRESSION SYSTEM PROVIDED? NO YES/NO
	NOTIFICATION / ALARMS 100 %
	DETECTION 100 %
	CHAPTER 10 – MEANS OF EGRESS
T1004.1.2	OCCUPANT LOAD:
	OCC. - STORAGE OCC. LOAD - 20 GROSS LOAD - 300
	EGRESS WIDTH PER OCCUPANT SERVED (INCHES PER OCCUPANT)
1005.3.2	DOOR & CORRIDOR CAPACITY 0.2 IN./OCC.
	CALCULATED WIDTH 2.2 IN.
T1020.2	MINIMUM CORRIDOR WIDTH - OCC. LOAD < 50 36 IN.
1101	ACCESSIBLE BUILDING – DESIGNATED YES YES/NO
T1006.2.1	SPACES WITH ONE EXIT OR EXIT ACCESS DOORWAY
	OCCUPANT LOAD
	OCC. - S-2 29 MAX OCC. 14 OCC. LOAD
	COMMON PATH OF EGRESS TRAVEL
	OCC. - S-2 WITHOUT SPRINKLER 100 WITH SPRINKLER 100
	NUMBER OF EXITS REQUIRED BASED ON OCCUPANCT LOAD AND COMMON PATH OF EGRESS TRAVEL
	OCC. - S-2 1 REQUIRED 3 PROVIDED
T1017.2	EXIT ACCESS TRAVEL DISTANCE
	OCC. - S-2 WITHOUT SPRINKLER 300 WITH SPRINKLER 400

REV.	DATE	REVISION DESCRIPTION

DESIGNER/DRAFTER: MLM CHECKED BY: SMM

SIGNATURE/ BLOCK:

STATE OF CONNECTICUT
DEPARTMENT OF TRANSPORTATION

PROJECT NUMBER: 0042-0324
PROJECT DESCRIPTION: EAST HARTFORD MAINTENANCE FACILITY AND SIGNS AND MARKING FACILITY
TOWN(S): EAST HARTFORD
DRAWING TITLE: CODE COMPLIANCE

DRAWING NO. PS-003
SHEET NO. **08A.03**

LASTED SAVED BY: McDermottML **FILE NAME:** D:\Users\mcdermottml\State of Connecticut\0042-0324 - Design\F_Arch\Contract_Plans\Paint and Sign Storage Facility\FD_OBD_ARC_0042_0324_AP003.dgn
PLOTTED DATE: 2/16/2022

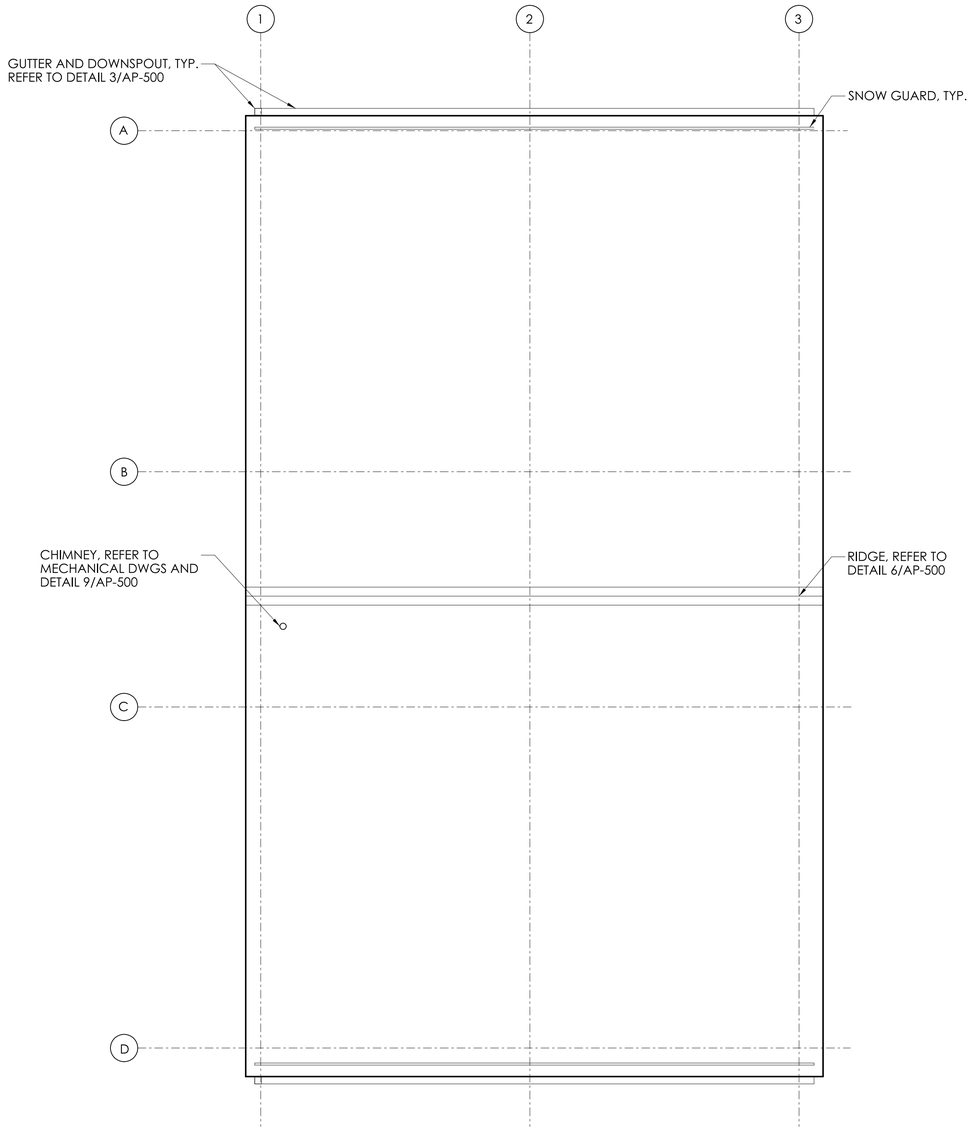

OVERALL ROOF PLAN

SCALE: 1/8"=1'-0"

2 AP-100

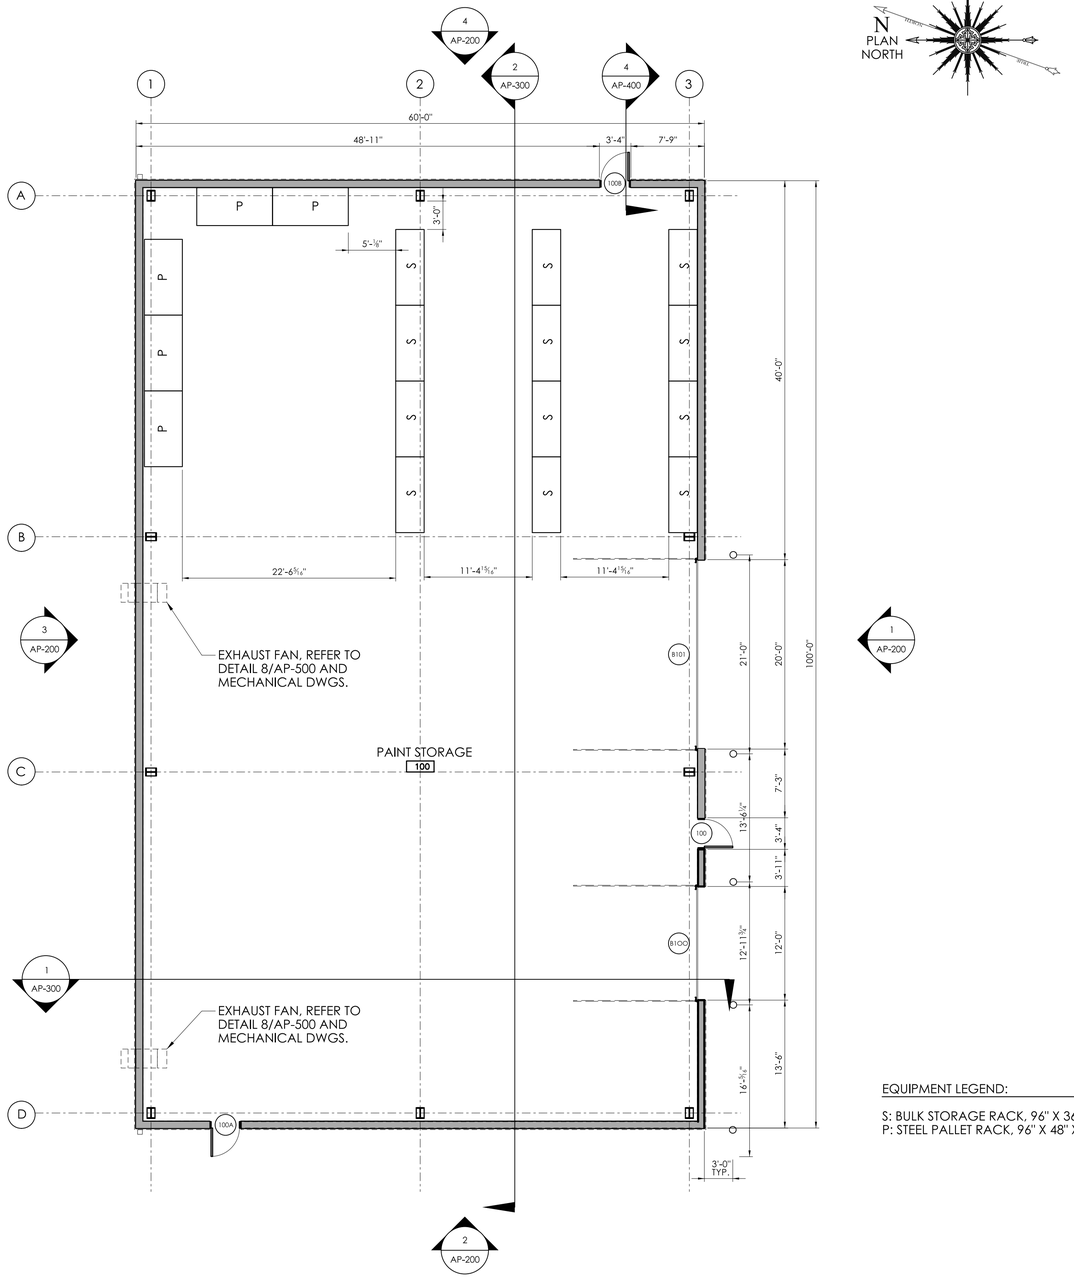

OVERALL FLOOR PLAN

SCALE: 1/8"=1'-0"

1 AP-100

N
PLAN
NORTH

EQUIPMENT LEGEND:

S: BULK STORAGE RACK, 96" X 36" X 96"
P: STEEL PALLET RACK, 96" X 48" X 96"

REV.	DATE	REVISION DESCRIPTION

DESIGNER/DRAFTER: MLM CHECKED BY: SMM

SIGNATURE/
BLOCK:

STATE OF CONNECTICUT
DEPARTMENT
OF
TRANSPORTATION

PROJECT NUMBER: 0042-0324
PROJECT DESCRIPTION: EAST HARTFORD MAINTENANCE FACILITY AND SIGNS AND MARKING FACILITY
TOWN(S): EAST HARTFORD
DRAWING TITLE: OVERALL ROOF AND FLOOR PLAN

DRAWING NO.
AP-100
SHEET NO.
08A.04

LASTED SAVED BY: McDermottML **FILE NAME:** D:\Users\mcdermottml\State of Connecticut\0042-0324 - Design\F_Arch\Contract_Plans\Paint and Sign Storage Facility\FD_OBD_ARC_0042_0324_AP100.dgn
PLOTTED DATE: 2/16/2022

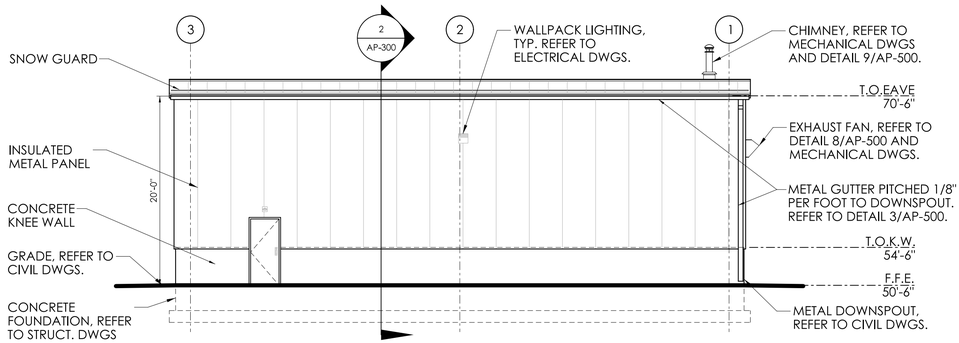

WEST ELEVATION (4 / AP-200)

SCALE: 1/8"=1'-0"

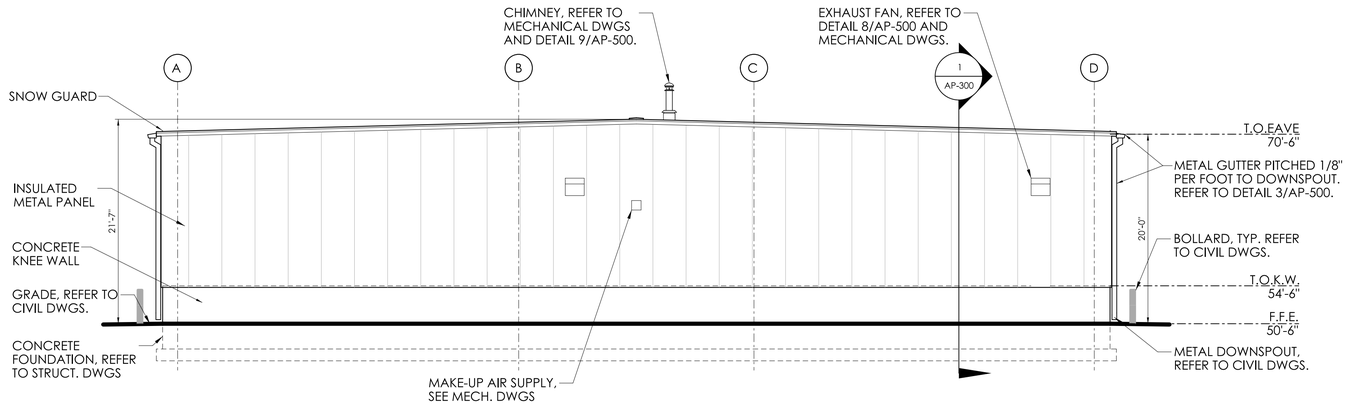

NORTH ELEVATION (3 / AP-200)

SCALE: 1/8"=1'-0"

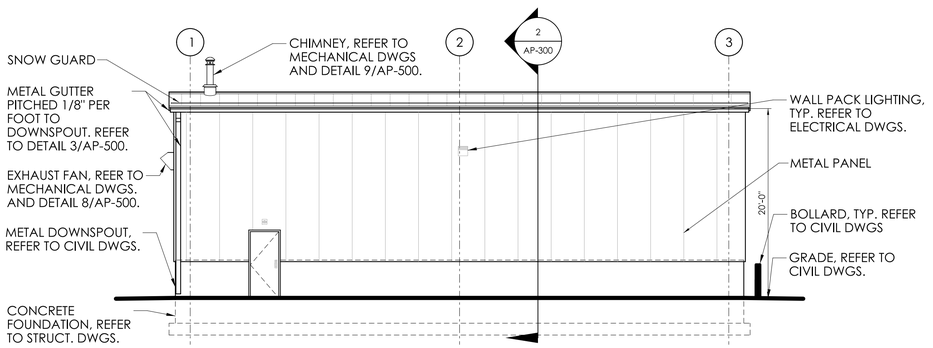

EAST ELEVATION (2 / AP-200)

SCALE: 1/8"=1'-0"

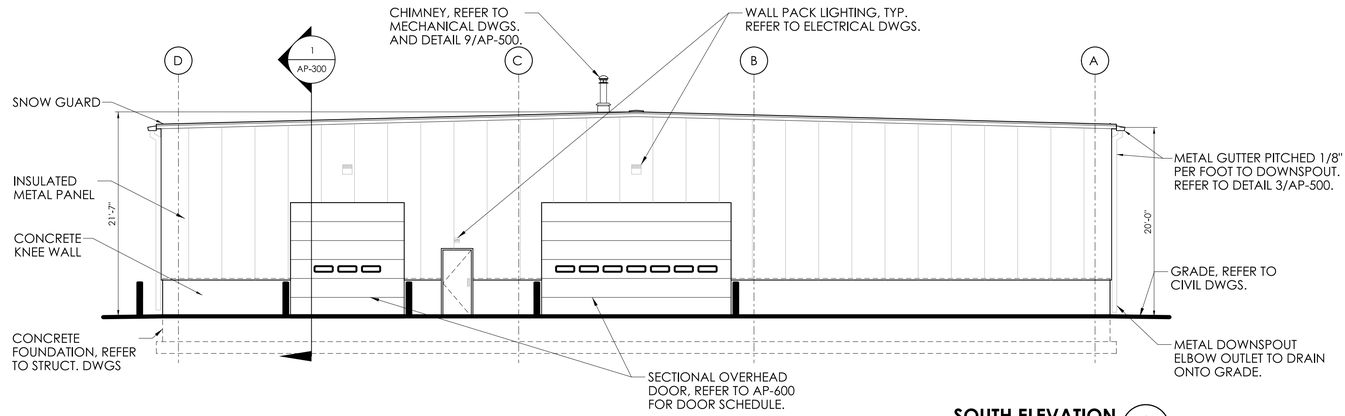

SOUTH ELEVATION (1 / AP-200)

SCALE: 1/8"=1'-0"

REV.	DATE	REVISION DESCRIPTION

DESIGNER/DRAFTER: MLM CHECKED BY: SMM

SIGNATURE/ BLOCK:

STATE OF CONNECTICUT
DEPARTMENT OF TRANSPORTATION

PROJECT NUMBER: 0042-0324
PROJECT DESCRIPTION: EAST HARTFORD MAINTENANCE FACILITY AND SIGNS AND MARKING FACILITY
TOWN(S): EAST HARTFORD
DRAWING TITLE: EXTERIOR ELEVATIONS

DRAWING NO. AP-200
SHEET NO. **08A.05**

LASTED SAVED BY: McDermottML **FILE NAME:** D:\Users\mcdermottml\State of Connecticut\0042-0324 - Design\F_Arch\Contract_Plans\Paint and Sign Storage Facility\FD_OBD_ARC_0042_0324_AP200.dgn
PLOTTED DATE: 2/16/2022

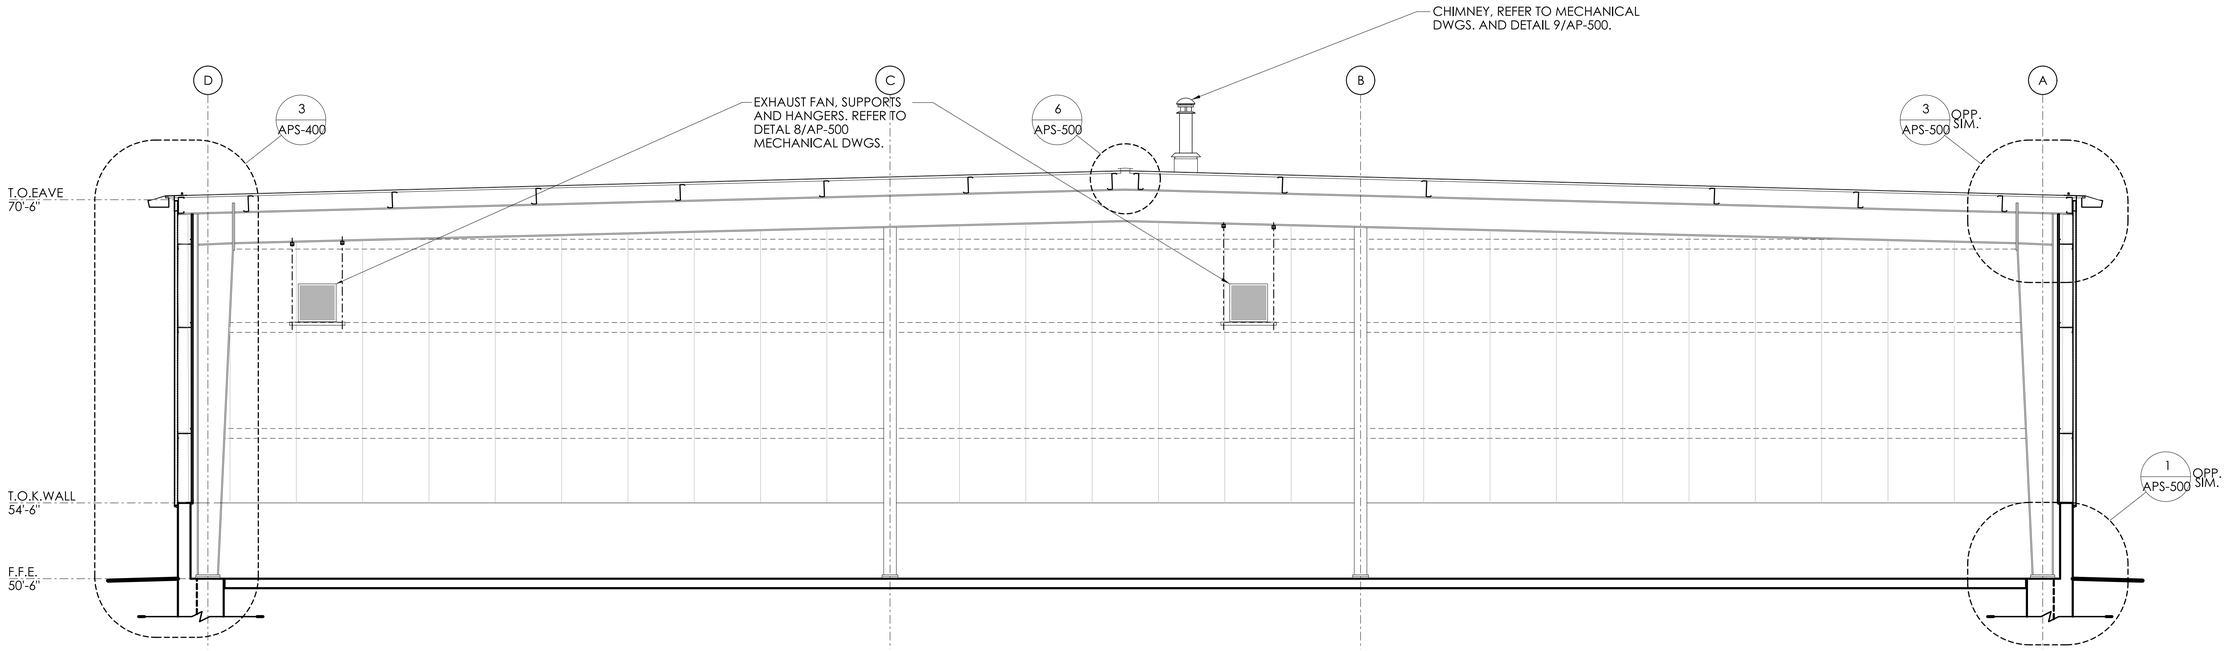

BUILDING SECTION THROUGH SIDE WALLS (2 / AP-300)

SCALE: 1/4"=1'-0"

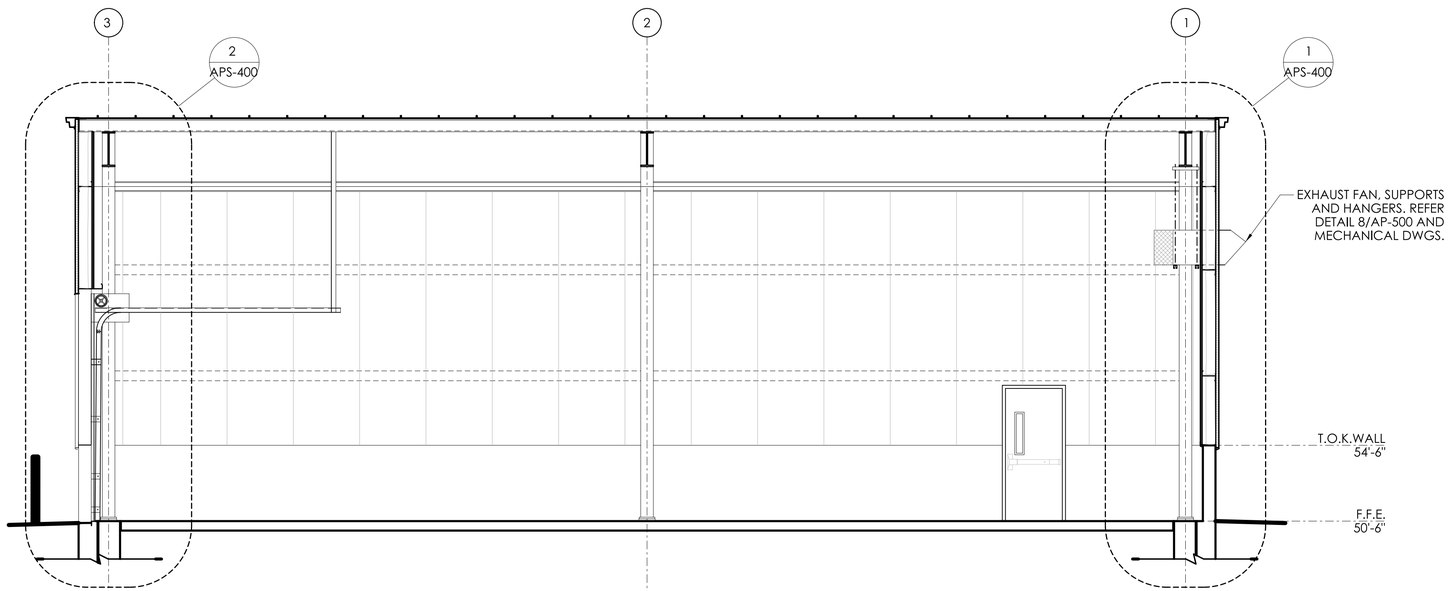

BUILDING SECTION THROUGH OVERHEAD DOOR (1 / AP-300)

SCALE: 1/4"=1'-0"

REV.	DATE	REVISION DESCRIPTION

DESIGNER/DRAFTER: MLM CHECKED BY: SMM

SIGNATURE/ BLOCK:

STATE OF CONNECTICUT
DEPARTMENT OF TRANSPORTATION

PROJECT NUMBER: 0042-0324
PROJECT DESCRIPTION: EAST HARTFORD MAINTENANCE FACILITY AND SIGNS AND MARKING FACILITY
TOWN(S): EAST HARTFORD
DRAWING TITLE: BUILDING SECTIONS

DRAWING NO. AP-300
SHEET NO. **08A.06**

LASTED SAVED BY: McDermottML **FILE NAME:** D:\Users\mcdermottml\State of Connecticut\0042-0324 - Design\F_Arch\Contract_Plans\Paint and Sign Storage Facility\FD_OBD_ARC_0042_0324_AP300.dgn
PLOTTED DATE: 2/16/2022

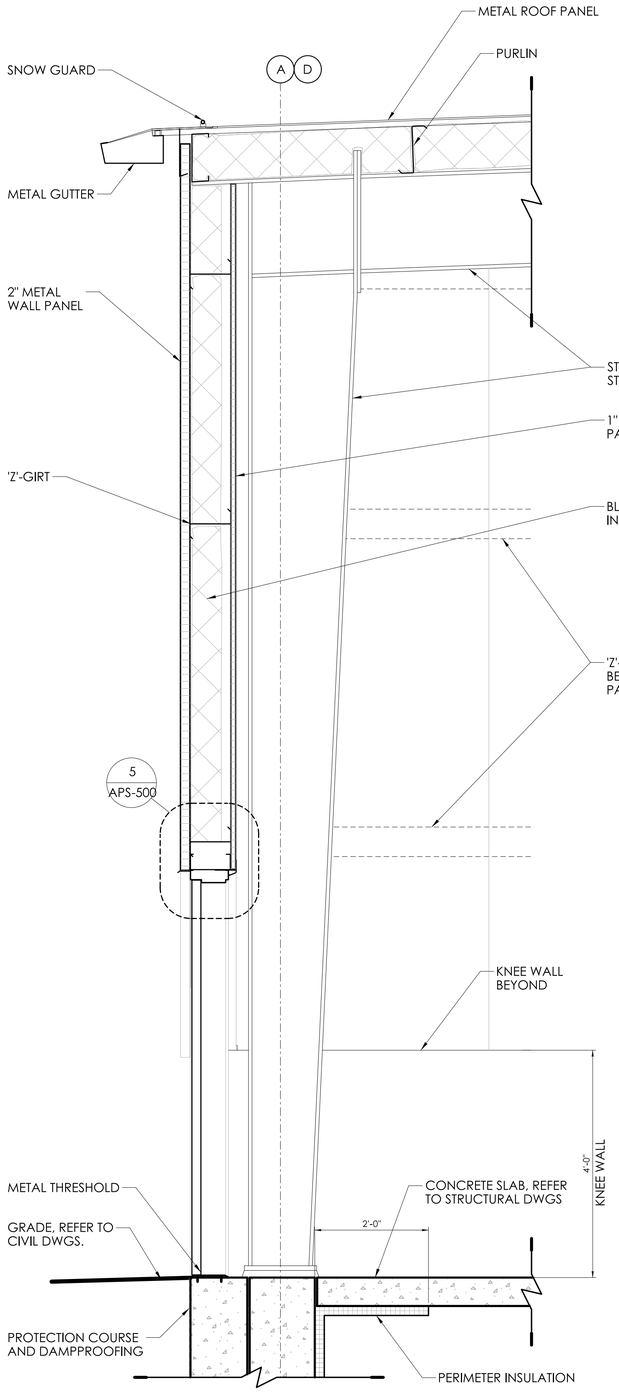

WALL SECTION @ SIDE WALL PERSONNEL DOOR 4 / AP-400

SCALE: 3/4"=1'-0"

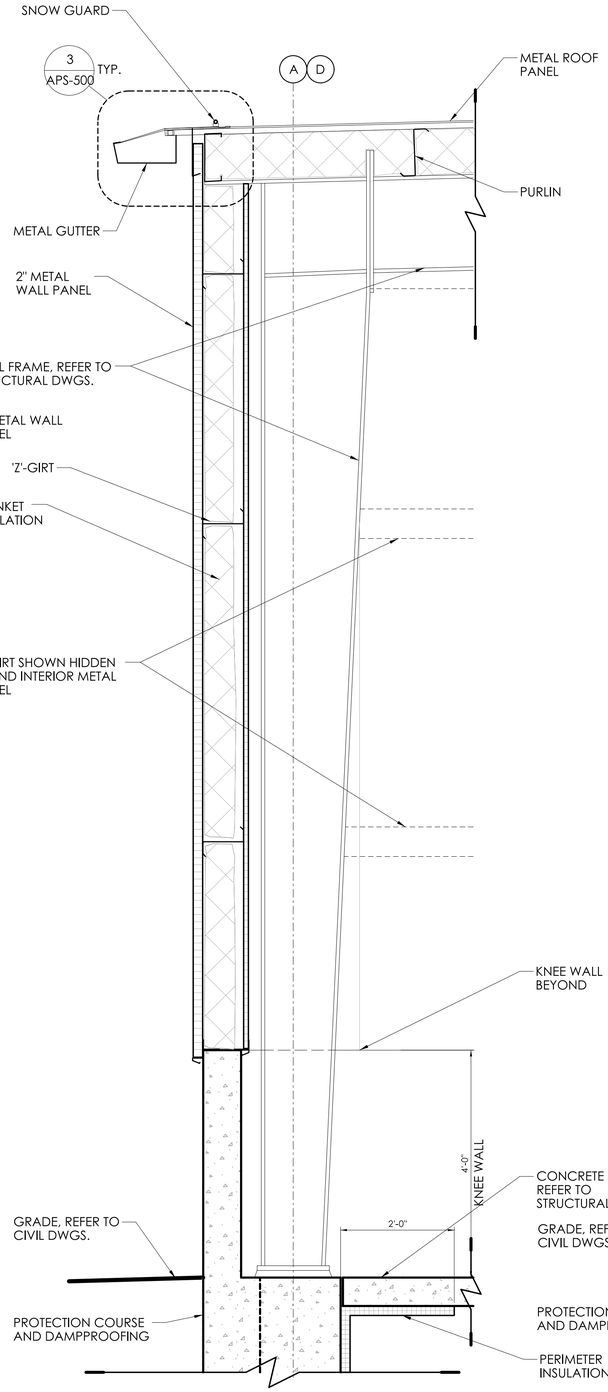

WALL SECTION @ SIDE WALL 3 / AP-400

SCALE: 3/4"=1'-0"

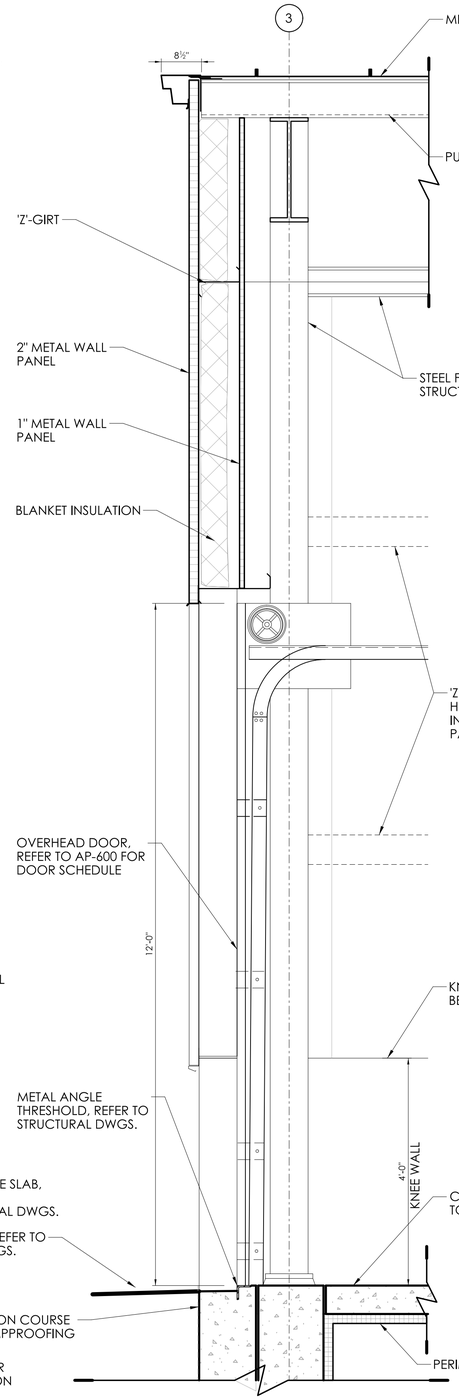

WALL SECTION @ OVERHEAD DOOR 2 / AP-400

SCALE: 3/4"=1'-0"

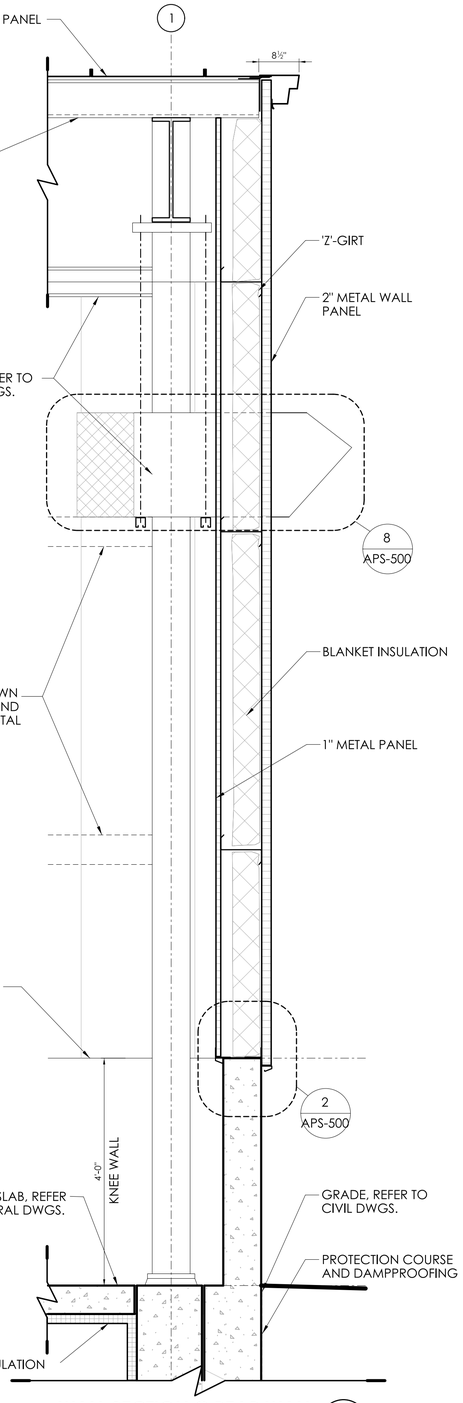

WALL SECTION @ REAR WALL 1 / AP-400

SCALE: 3/4"=1'-0"

REVISION DESCRIPTION | DATE | REV.

DESIGNER/DRAFTER: MLM CHECKED BY: SMM

SIGNATURE/ BLOCK:

STATE OF CONNECTICUT
DEPARTMENT OF TRANSPORTATION

PROJECT NUMBER: 0042-0324
PROJECT DESCRIPTION: EAST HARTFORD MAINTENANCE FACILITY AND SIGNS AND MARKING FACILITY
TOWN(S): EAST HARTFORD
DRAWING TITLE: WALL SECTIONS

DRAWING NO. AP-400
SHEET NO. **08A.07**

LASTED SAVED BY: McDermottML **FILE NAME:** D:\Users\mcdermottml\State of Connecticut\0042-0324 - Design\F_Arch\Contract_Plans\Paint and Sign Storage Facility\FD_OBD_ARC_0042_0324_AP400.dgn
PLOTTED DATE: 2/16/2022

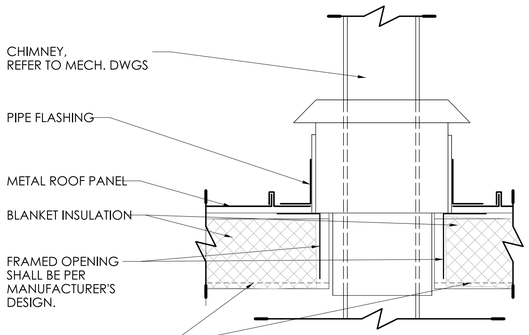

SECTION AT CHIMNEY

SCALE: 3/4"=1'-0" — 9 / AP-500

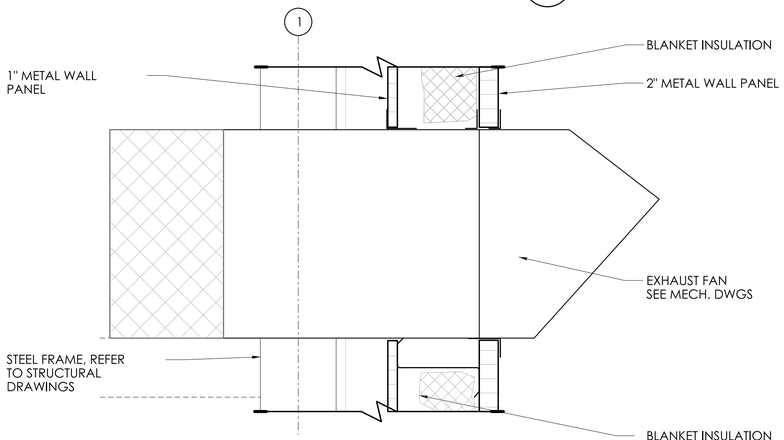

SECTION AT EXHAUST FAN

SCALE: 3/4"=1'-0" — 8 / AP-500

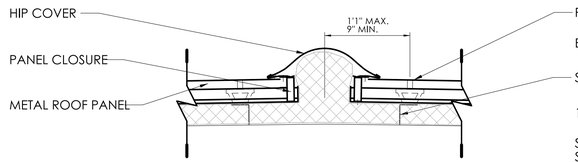

RIDGE DETAIL

SCALE: 1 1/2"=1'-0" — 6 / AP-500

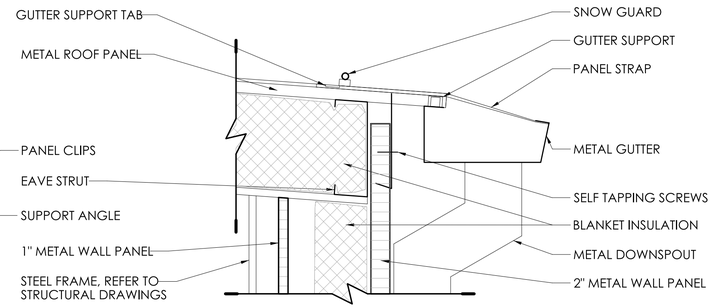

ROOF EDGE DETAIL AT GUTTER

SCALE: 1 1/2"=1'-0" — 3 / AP-500

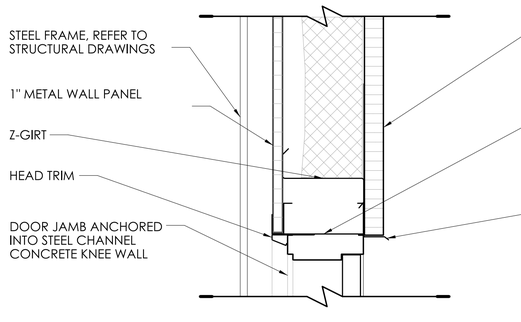

PERSONNEL DOOR HEAD DETAIL

SCALE: 1 1/2"=1'-0" — 5 / AP-500

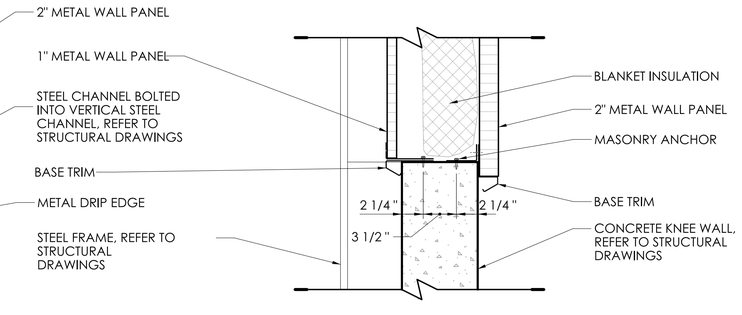

KNEE WALL DETAIL AT TRANSITION

SCALE: 1 1/2"=1'-0" — 2 / AP-500

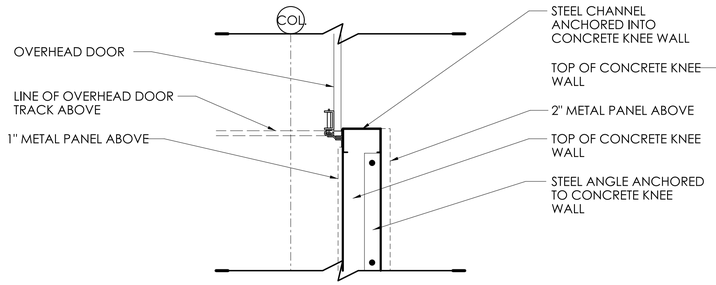

OVERHEAD DOOR JAMB DETAIL

SCALE: 3/4"=1'-0" — 7 / AP-500

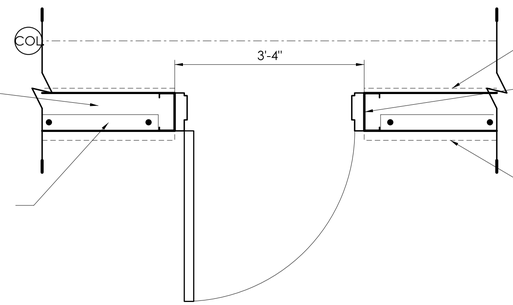

PERSONNEL DOOR PLAN DETAIL

SCALE: 3/4"=1'-0" — 4 / AP-500

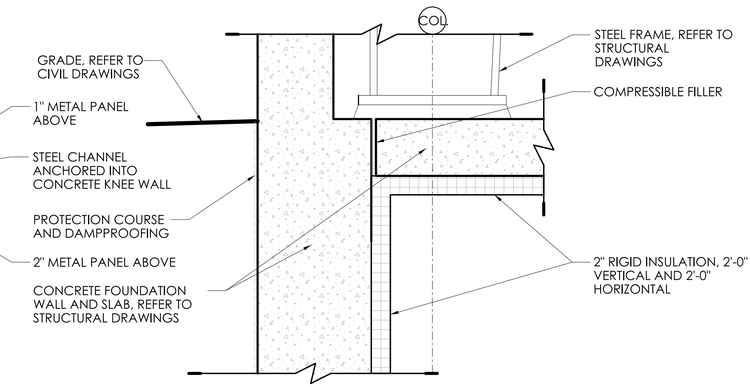

KNEE WALL DETAIL AT GRADE

SCALE: 1 1/2"=1'-0" — 1 / AP-500

REV.	DATE	REVISION DESCRIPTION

DESIGNER/DRAFTER: MLM CHECKED BY: SMM

SIGNATURE/ BLOCK:

STATE OF CONNECTICUT
DEPARTMENT OF TRANSPORTATION

PROJECT NUMBER: 0042-0324
PROJECT DESCRIPTION: EAST HARTFORD MAINTENANCE FACILITY AND SIGNS AND MARKING FACILITY
TOWN(S): EAST HARTFORD
DRAWING TITLE: PLAN AND SECTION DETAILS

DRAWING NO. AP-500
SHEET NO. **08A.08**

LASTED SAVED BY: McDermottML **FILE NAME:** D:\Users\mcdermottml\State of Connecticut\0042-0324 - Design\F_Arch\Contract_Plans\Paint and Sign Storage Facility\FD_OBD_ARC_0042_0324_AP500.dgn
PLOTTED DATE: 2/16/2022

DOOR SCHEDULE

DOOR #	SWING	WIDTH	DOOR	HEIGHT	THK.	JAMB WIDTH	D.MATL.	TYPE	F.MATL.	PAINT	HEAD DETAIL	JAMB DETAIL	LABEL	HARDWARE SET	REMARKS
100	LHR	3'-0"	SINGLE	7'-0"	1-3/4"	7-5/8"	INSMTL	N LITE	STEEL	DOOR/FRAME	5/AP-500	4/AP-500	N/A	1	
100A	LHR	3'-0"	SINGLE	7'-0"	1-3/4"	7-5/8"	INSMTL	N LITE	STEEL	DOOR/FRAME	5/AP-500	4/AP-500	N/A	1	
100B	LHR	3'-0"	SINGLE	7'-0"	1-3/4"	7-5/8"	INSMTL	N LITE	STEEL	DOOR/FRAME	5/AP-500	4/AP-500	N/A	1	
B100		12'-0"	OVERHEAD	12'-0"				SECTIONAL				7/AP-500			
B101		20'-0"	OVERHEAD	12'-0"				SECTIONAL				7/AP-500			

FINISH SCHEDULE

ROOM #	ROOM NAME	FLOORING	BASE	NORTH WALL	SOUTH WALL	EAST WALL	WEST WALL	CEILING	HEIGHT	REMARKS
100	PAINT STORAGE	WATER REPELLANT	N/A	FACTORY	FACTORY	FACTORY	FACTORY	UNFIN.	FULL HEIGHT	

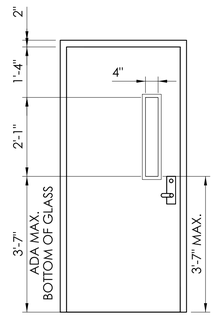

NARROW LITE DOOR
(N LITE)

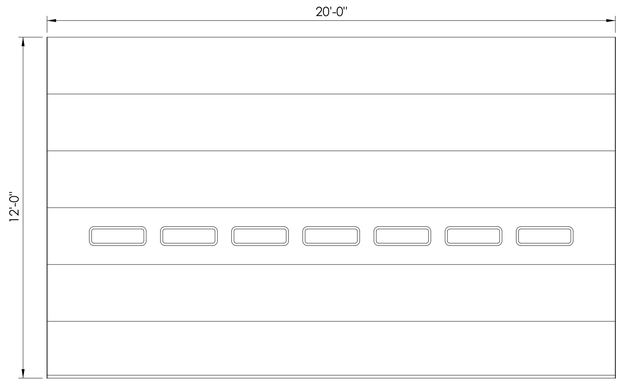

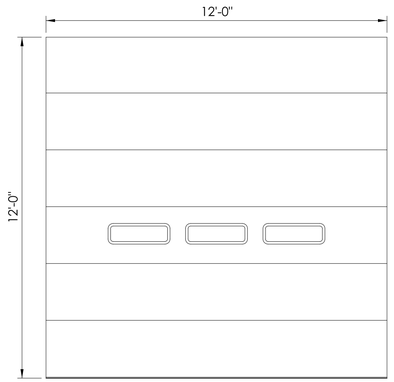

OVERHEAD DOORS

REV. | DATE | REVISION DESCRIPTION

DESIGNER/DRAFTER: MLM CHECKED BY: SMM

SIGNATURE/
BLOCK:

STATE OF CONNECTICUT
DEPARTMENT
OF
TRANSPORTATION

PROJECT NUMBER: 0042-0324
PROJECT DESCRIPTION: EAST HARTFORD MAINTENANCE FACILITY AND SIGNS AND MARKING FACILITY
TOWN(S): EAST HARTFORD
DRAWING TITLE: DOOR SCHEDULE

DRAWING NO.
AP-600
SHEET NO.
08A.09

LASTED SAVED BY: McDermottML **FILE NAME:** D:\Users\mcdermottml\State of Connecticut\0042-0324 - Design\F_Arch\Contract_Plans\Paint and Sign Storage Facility\FD_OBD_ARC_0042_0324_AP600.dgn
PLOTTED DATE: 2/16/2022