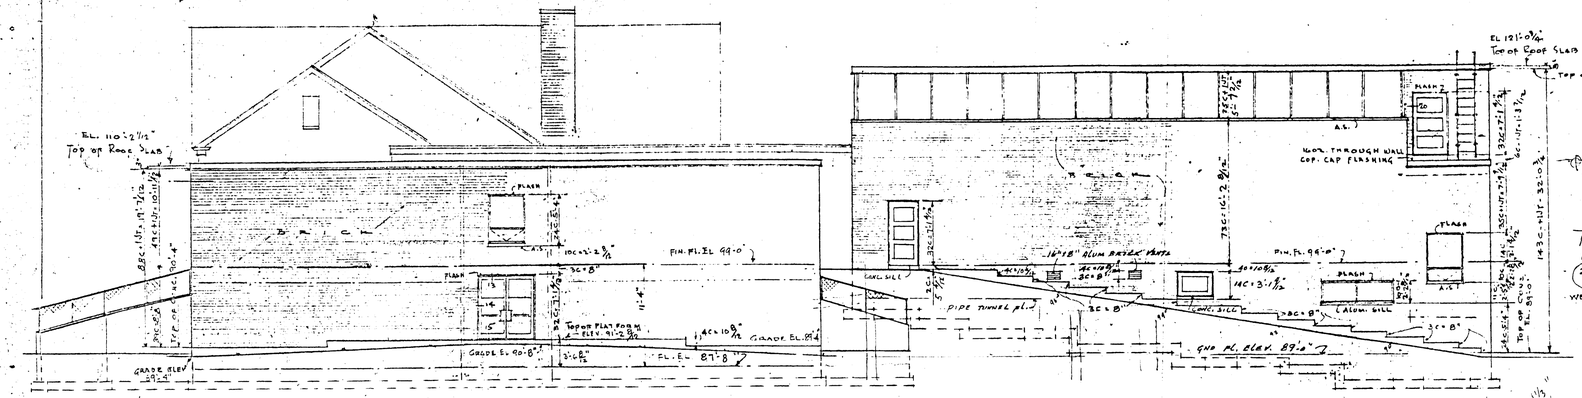

SOUTH · ELEVATION · SCALE 1/8"=1'-0"

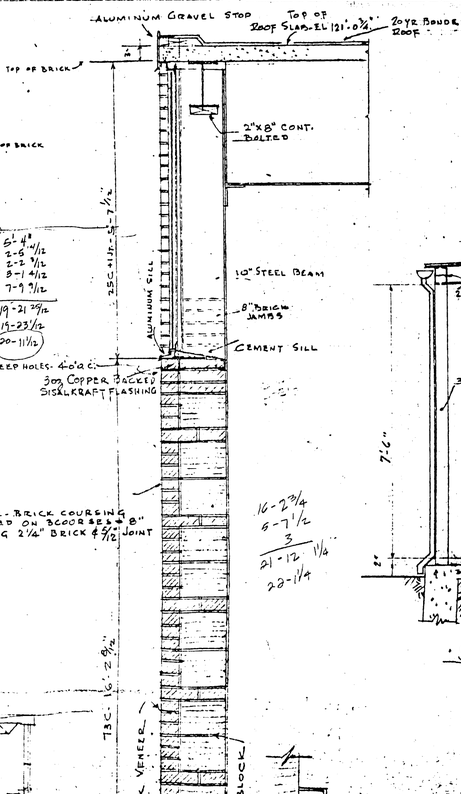

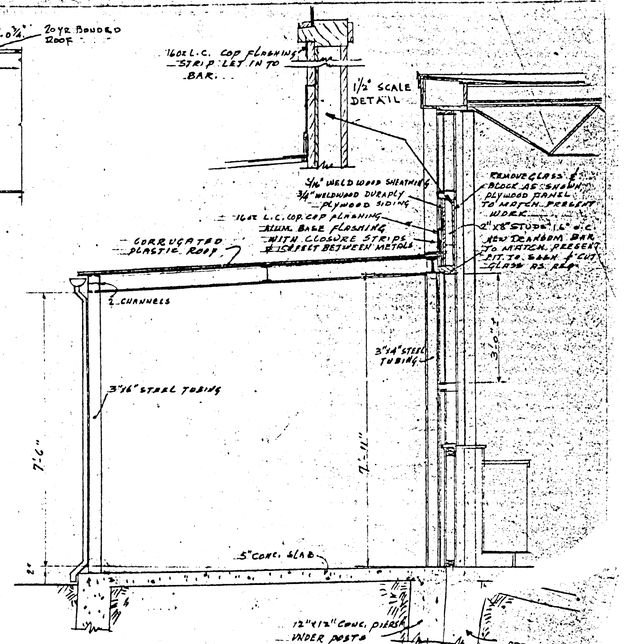

SECTION · THROUGH · BUS · STOP ·
1/2" = 1'-0"

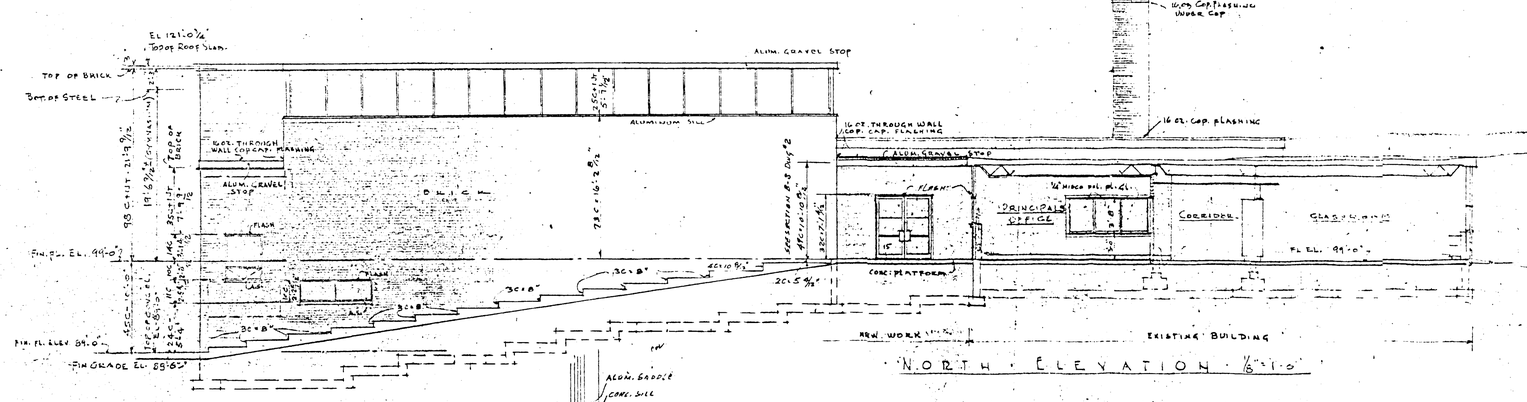

NORTH · ELEVATION · 1/8"=1'-0"

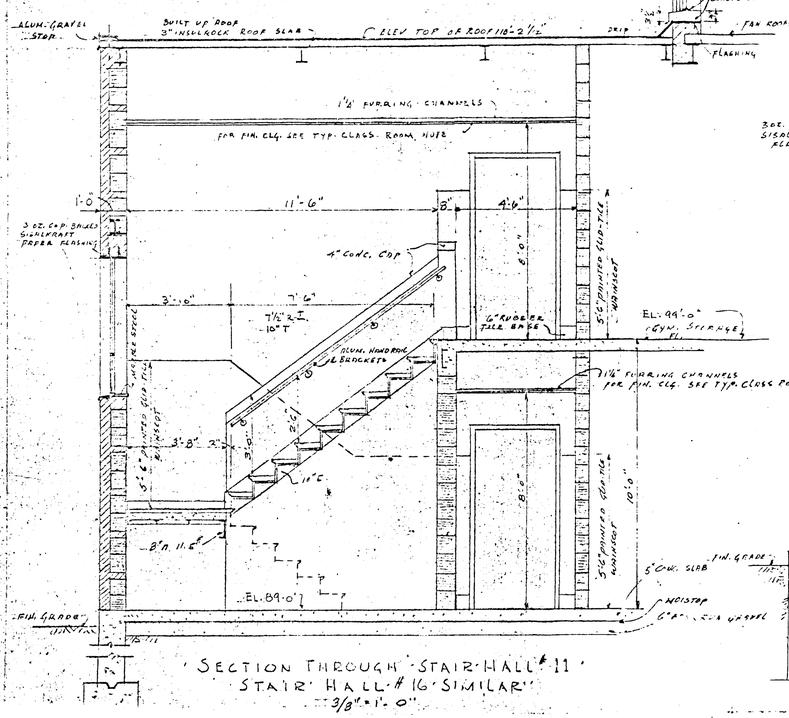

SECTION THROUGH STAIR HALL #11
STAIR HALL #16 SIMILAR
3/8"=1'-0"

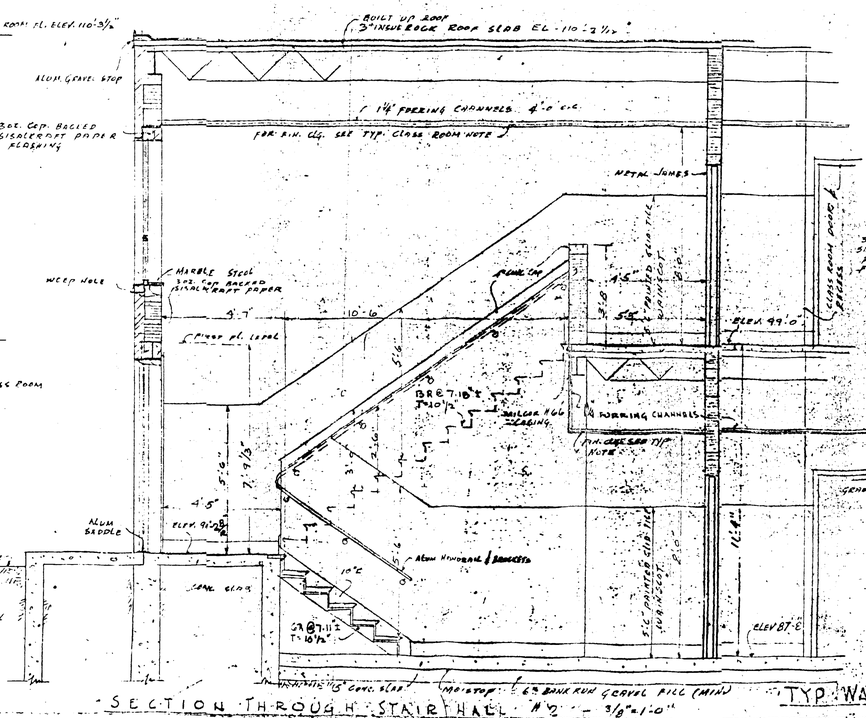

SECTION THROUGH STAIR HALL #2 - 3/8"=1'-0"

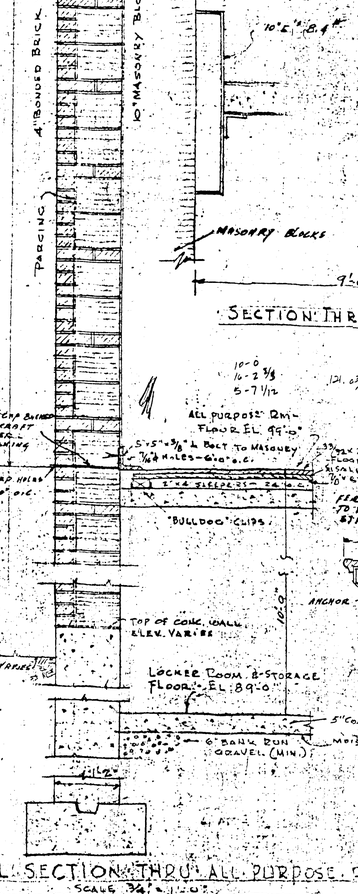

TYP. WALL SECTION THRU ALL PURPOSE RM
SCALE 3/4"=1'-0"

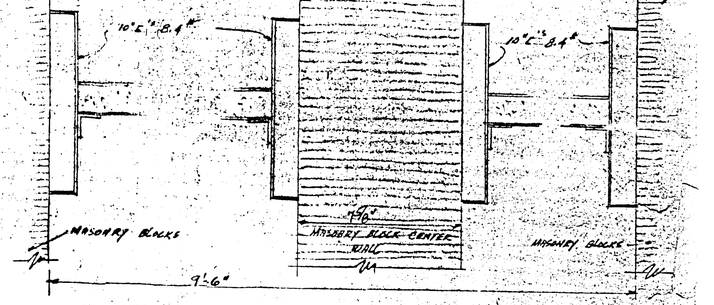

SECTION THROUGH STEEL STAIRS SHOWING STEEL STRINGERS
3"=1'-0"

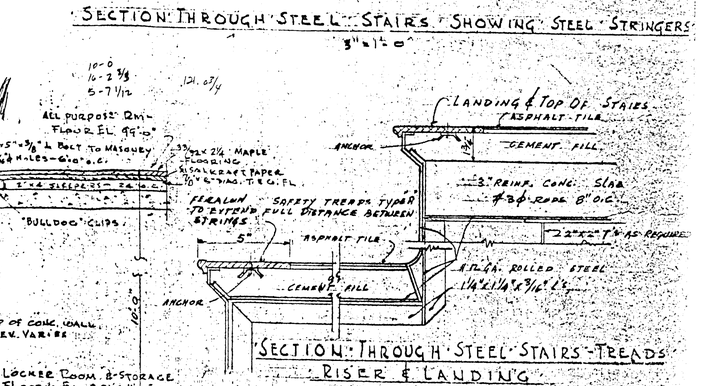

SECTION THROUGH STEEL STAIRS TREADS RISER & LANDING
3"=1'-0"

ADDITIONS & ALTERATIONS TO
SHERMAN CONSOLIDATED SCHOOL
SHERMAN, CONN.

PHILIP N. SUNDERLAND & WILLIAM WEBB, SUNDERLAND ARCHITECTS, DANBURY, CONN.

ELEVATIONS

DWG. NO. 5	DATED 12/12/62 DRAWN
SCALE 1/8"=1'-0"	REVISED 3/26/62 CHECKED