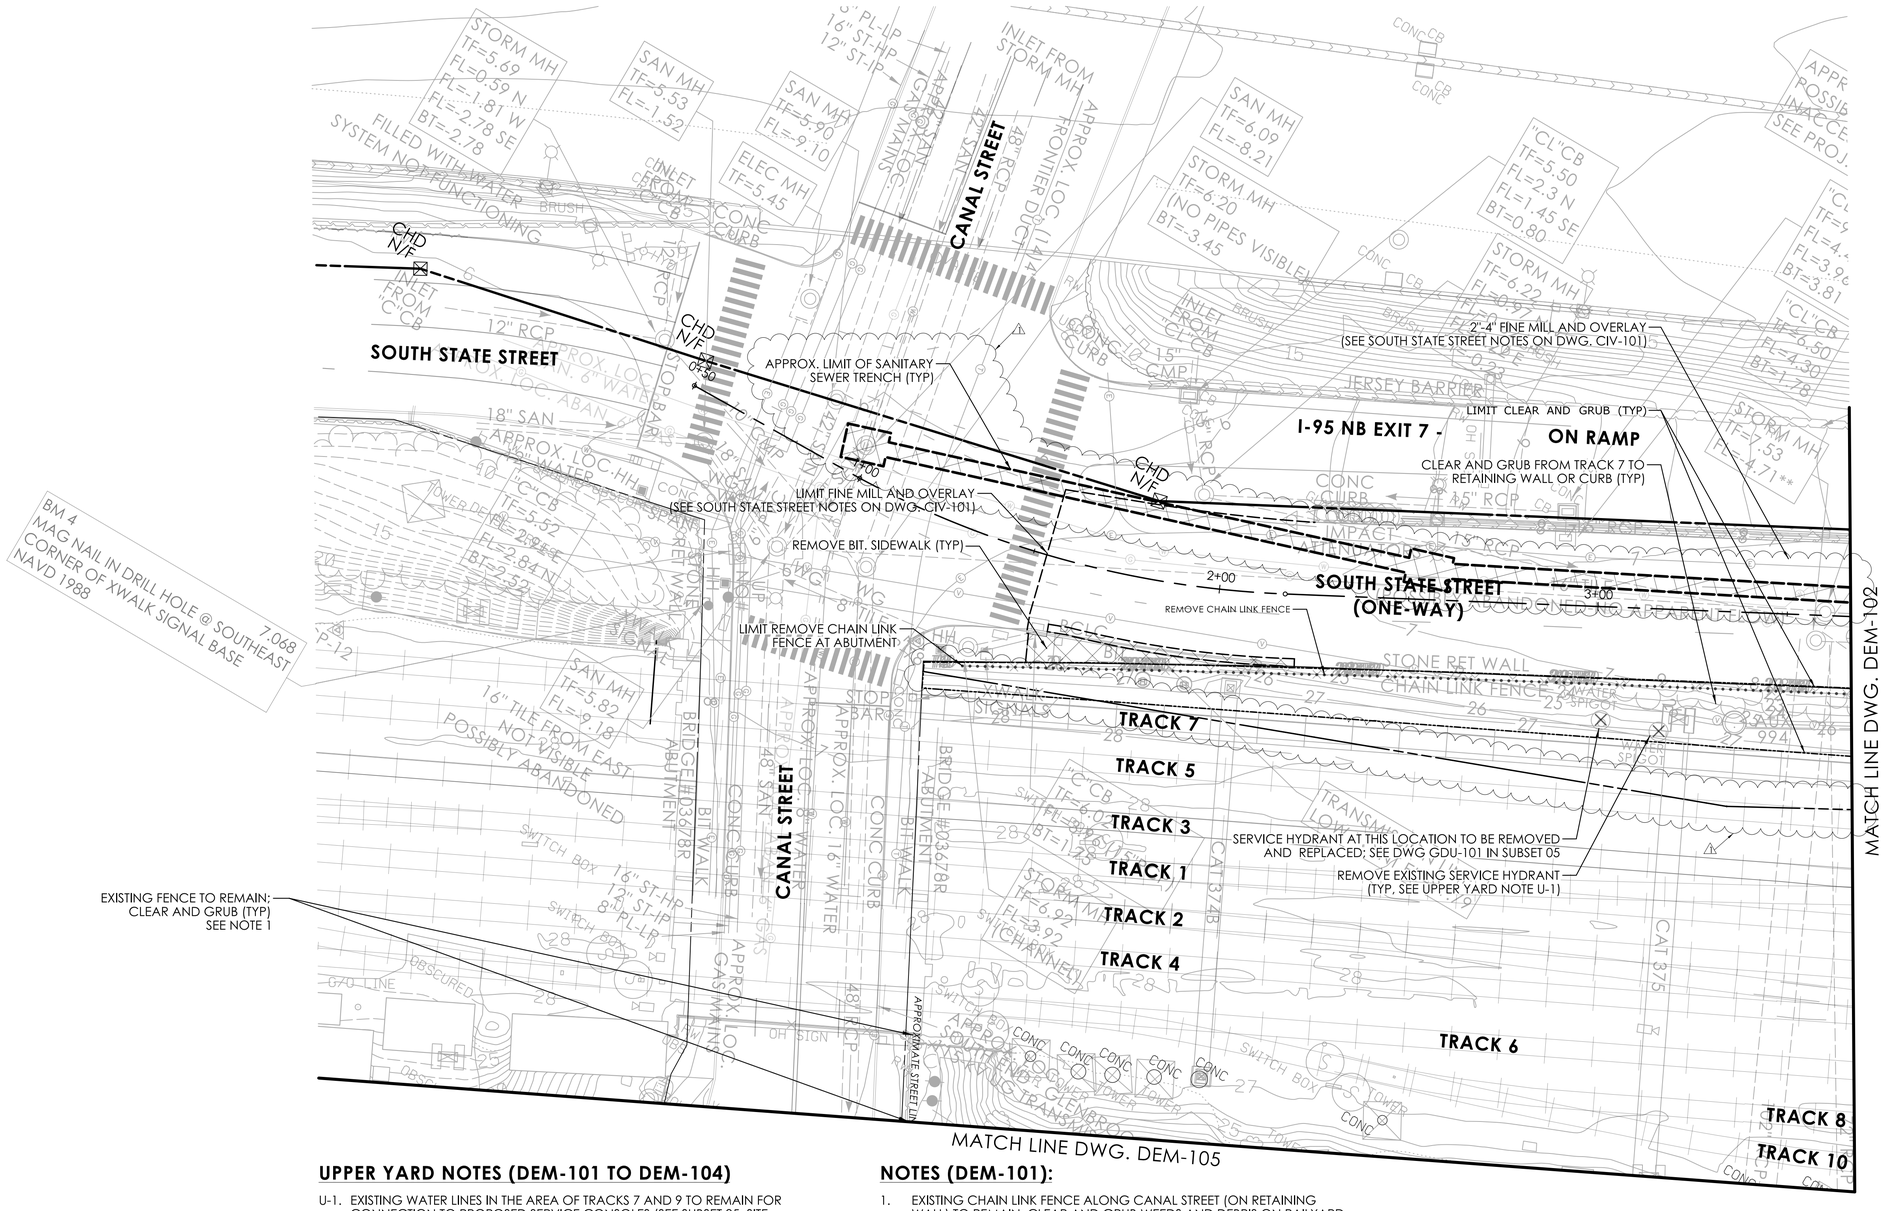

UPPER YARD NOTES (DEM-101 TO DEM-104)

U-1. EXISTING WATER LINES IN THE AREA OF TRACKS 7 AND 9 TO REMAIN FOR CONNECTION TO PROPOSED SERVICE CONSOLES (SEE SUBSET 05: SITE UTILITIES); EXISTING SERVICE HYDRANTS AND WATER GATES TO BE REMOVED UNDER "REMOVE HYDRANT (WATER MAIN)"; LATERAL CONNECTION BETWEEN WATER MAIN AND HYDRANT TO BE CAPPED. SEE SPECIAL PROVISIONS, ARTICLE 13.00.

U-2. CONTRACTOR SHALL DESIGN THE TEMPORARY EARTH RETAINING SYSTEM WITHIN THE RAILYARD FOR LIVE LOADS IN ACCORDANCE WITH AREMA. LIMITS OF TERS SHOWN ON PLANS ARE APPROXIMATE.

U-3. ALL WORK WITHIN EVERSOURCE ROW PARALLELING SOUTH STATE STREET IS TO FOLLOW EVERSOURCE OVERHEAD TRANSMISSION STANDARDS. ELEVATION OF LOWEST CONDUCTOR SHOWN ON SURVEY.

NOTES (DEM-101):

1. EXISTING CHAIN LINK FENCE ALONG CANAL STREET (ON RETAINING WALL) TO REMAIN; CLEAR AND GRUB WEEDS AND DEBRIS ON RAILYARD AND SIDEWALK SIDE OF EXISTING CHAIN LINK FENCE; FENCE TO BE REPAIRED ACCORDING TO NOTES ON PLANS IN SUBSET 04 - SITE CIVIL.

GENERAL NOTES (DEM-101 TO DEM-109):

1. CTDOT AND METRO NORTH REPRESENTATIVES SHALL BE NOTIFIED BEFORE ANY WORK SHALL COMMENCE.
2. THE CONTRACTOR SHALL VERIFY ALL CONDITIONS IN THE FIELD AND REPORT ANY DISCREPANCIES BETWEEN THE PLANS AND ACTUAL CONDITIONS TO THE ENGINEER.
3. CONTRACTOR SHALL VERIFY LOCATIONS OF ALL UTILITIES PRIOR TO THE START OF CONSTRUCTION. ANY DAMAGE TO EXISTING UTILITIES DONE BY THIS WORK SHALL BE REPAIRED BY THE CONTRACTOR AT THE CONTRACTOR'S EXPENSE.
4. METRO NORTH MUST BE INFORMED OF ALL EXCAVATION OPERATIONS AND WILL PROVIDE MONITOR PERSONNEL, AS NECESSARY. CARE SHOULD BE TAKEN IN ALL EXCAVATIONS DUE TO POSSIBLE EXISTENCE OF UNRECORDED UTILITY LINES. IF AN UNRECORDED UTILITY LINE IS DISCOVERED, EXCAVATION OPERATIONS SHALL BE CEASED UNTIL METRO NORTH HAS IDENTIFIED THE LINE. ALL EXCAVATION MUST BE APPROVED BY METRO NORTH AND SOFT DIG IS EXPECTED FOR THE FIRST 5 FEET.
5. TRACK MONITORING IS REQUIRED FOR ALL WORK THAT COULD AFFECT STABILITY OF THE TRACKS; SEE SPECIAL PROVISION ITEM #0000985A - TRACK MONITORING;
6. ALL EXCAVATION AND BACKFILL FOR UTILITY SERVICE DISCONNECTION SHALL BE IN ACCORDANCE WITH STANDARD SPECIFICATIONS FORM 819 SECTION 2.86 TRENCH EXCAVATION. SEDIMENTATION CONTROL SYSTEMS SHALL BE INSTALLED TO PROTECT EXISTING DRAINAGE FACILITIES AND INSTALLED IN ACCORDANCE WITH SECTION 2.19 AND SPECIAL PROVISIONS.
7. THE CONTRACTOR IS RESPONSIBLE FOR ANY DAMAGE DURING THEIR CONTRACT WORK.
8. THE CONTRACTOR SHALL PROTECT AND SUSTAIN IN NORMAL SERVICE ALL EXISTING UTILITIES, STRUCTURES, EQUIPMENT, ROADWAYS AND DRIVEWAYS TO REMAIN. THIS INCLUDES THE FABRICATION OF PHYSICAL BARRIERS AS NECESSARY TO SAFELY PROTECT EXPOSED ITEMS DURING DEMOLITION.
9. ALL MATERIAL TO BE REMOVED SHALL BE LEGALLY DISPOSED OF BY THE CONTRACTOR AS DIRECTED BY ENGINEER, CTDOT, OR METRO NORTH.
10. THE CONTRACTOR SHALL MAINTAIN PROPER SIGNS, BARRICADES AND FENCES TO PROPERLY PROTECT THE WORK EQUIPMENT, PERSON, AND PROPERTY FROM DAMAGE.
11. THE CONTRACTOR PROJECT EMPLOYEES AND SUBCONSULTANTS SHALL OBTAIN METRO NORTH SAFETY TRAINING PRIOR TO ENTERING THE PROPERTY. ALL WORKERS, VEHICLES, AND EQUIPMENT TO MAINTAIN SAFE CLEAR ZONE FROM LIVE OPERATING TRACKS. NO WORKERS, VEHICLES, OR EQUIPMENT SHALL BE WITHIN 10 FEET OF OVERHEAD ELECTRICAL OR TRACK WIRES WITHOUT METRO NORTH PROTECTIVE SERVICES. REFER TO SPECIAL PROVISIONS FOR ADDITIONAL RAILROAD REQUIREMENTS.
12. REPAIR OR REPLACEMENT OF RAILYARD PERIMETER FENCE: NO AREA OF RAILYARD TO BE LEFT UNSECURE; DEMOLITION OF EXISTING CHAIN LINK FENCE ONLY TO OCCUR IMMEDIATELY PRIOR TO INSTALLATION OF NEW CHAIN LINK FENCE; AREA OF FENCE REMOVAL TO REMAIN SUPERVISED AT ALL TIMES UNTIL NEW CHAIN LINK FENCE IS INSTALLED TO SATISFACTION OF THE ENGINEER;

DESIGNED BY:
STV INCORPORATED
280 TRUMBULL STREET, 14TH FLOOR
HARTFORD, CT 06103
(860)882-5600

STATE OF CONNECTICUT · DAVID R. BREZA · 21615 · REGISTERED PROFESSIONAL ENGINEER
David Breza
2025.03.21
12:55:58-04'00'

REV.	DATE	REVISION DESCRIPTION
1	3/14/2025	REVISED SANITARY MAIN / EVERSOURCE EASEMENT

ADDENDUM NO. 3

DESIGNER/DRAFTER: AB CHECKED BY: SM

0 20' 40'
HORIZONTAL SCALE
1" = 20'

SIGNATURE/ BLOCK:

stv
280 TRUMBULL STREET, 14' FLOOR
HARTFORD, CT 06103
(203) 375-0521

STATE OF CONNECTICUT
DEPARTMENT OF TRANSPORTATION

PROJECT NUMBER: 0301-0509
PROJECT DESCRIPTION: IMPROVEMENTS TO THE STAMFORD MAINTENANCE OF EQUIPMENT (MOE) FACILITY
TOWN(S): STAMFORD
DRAWING TITLE: SITE DEMOLITION PLAN

DRAWING NO. DEM-101
SHEET NO. 03.03.A3

LASTED SAVED BY: KowaleK **FILE NAME:** C:\Users\kowalek\State of Connecticut\0301-0509 - Design\F_Civil\Contract_Plans\03_Demolition\01_Addendum_2\FC_SF_0301_0509_DEM-101_A2.dgn
PLOTTED DATE: 3/18/2025

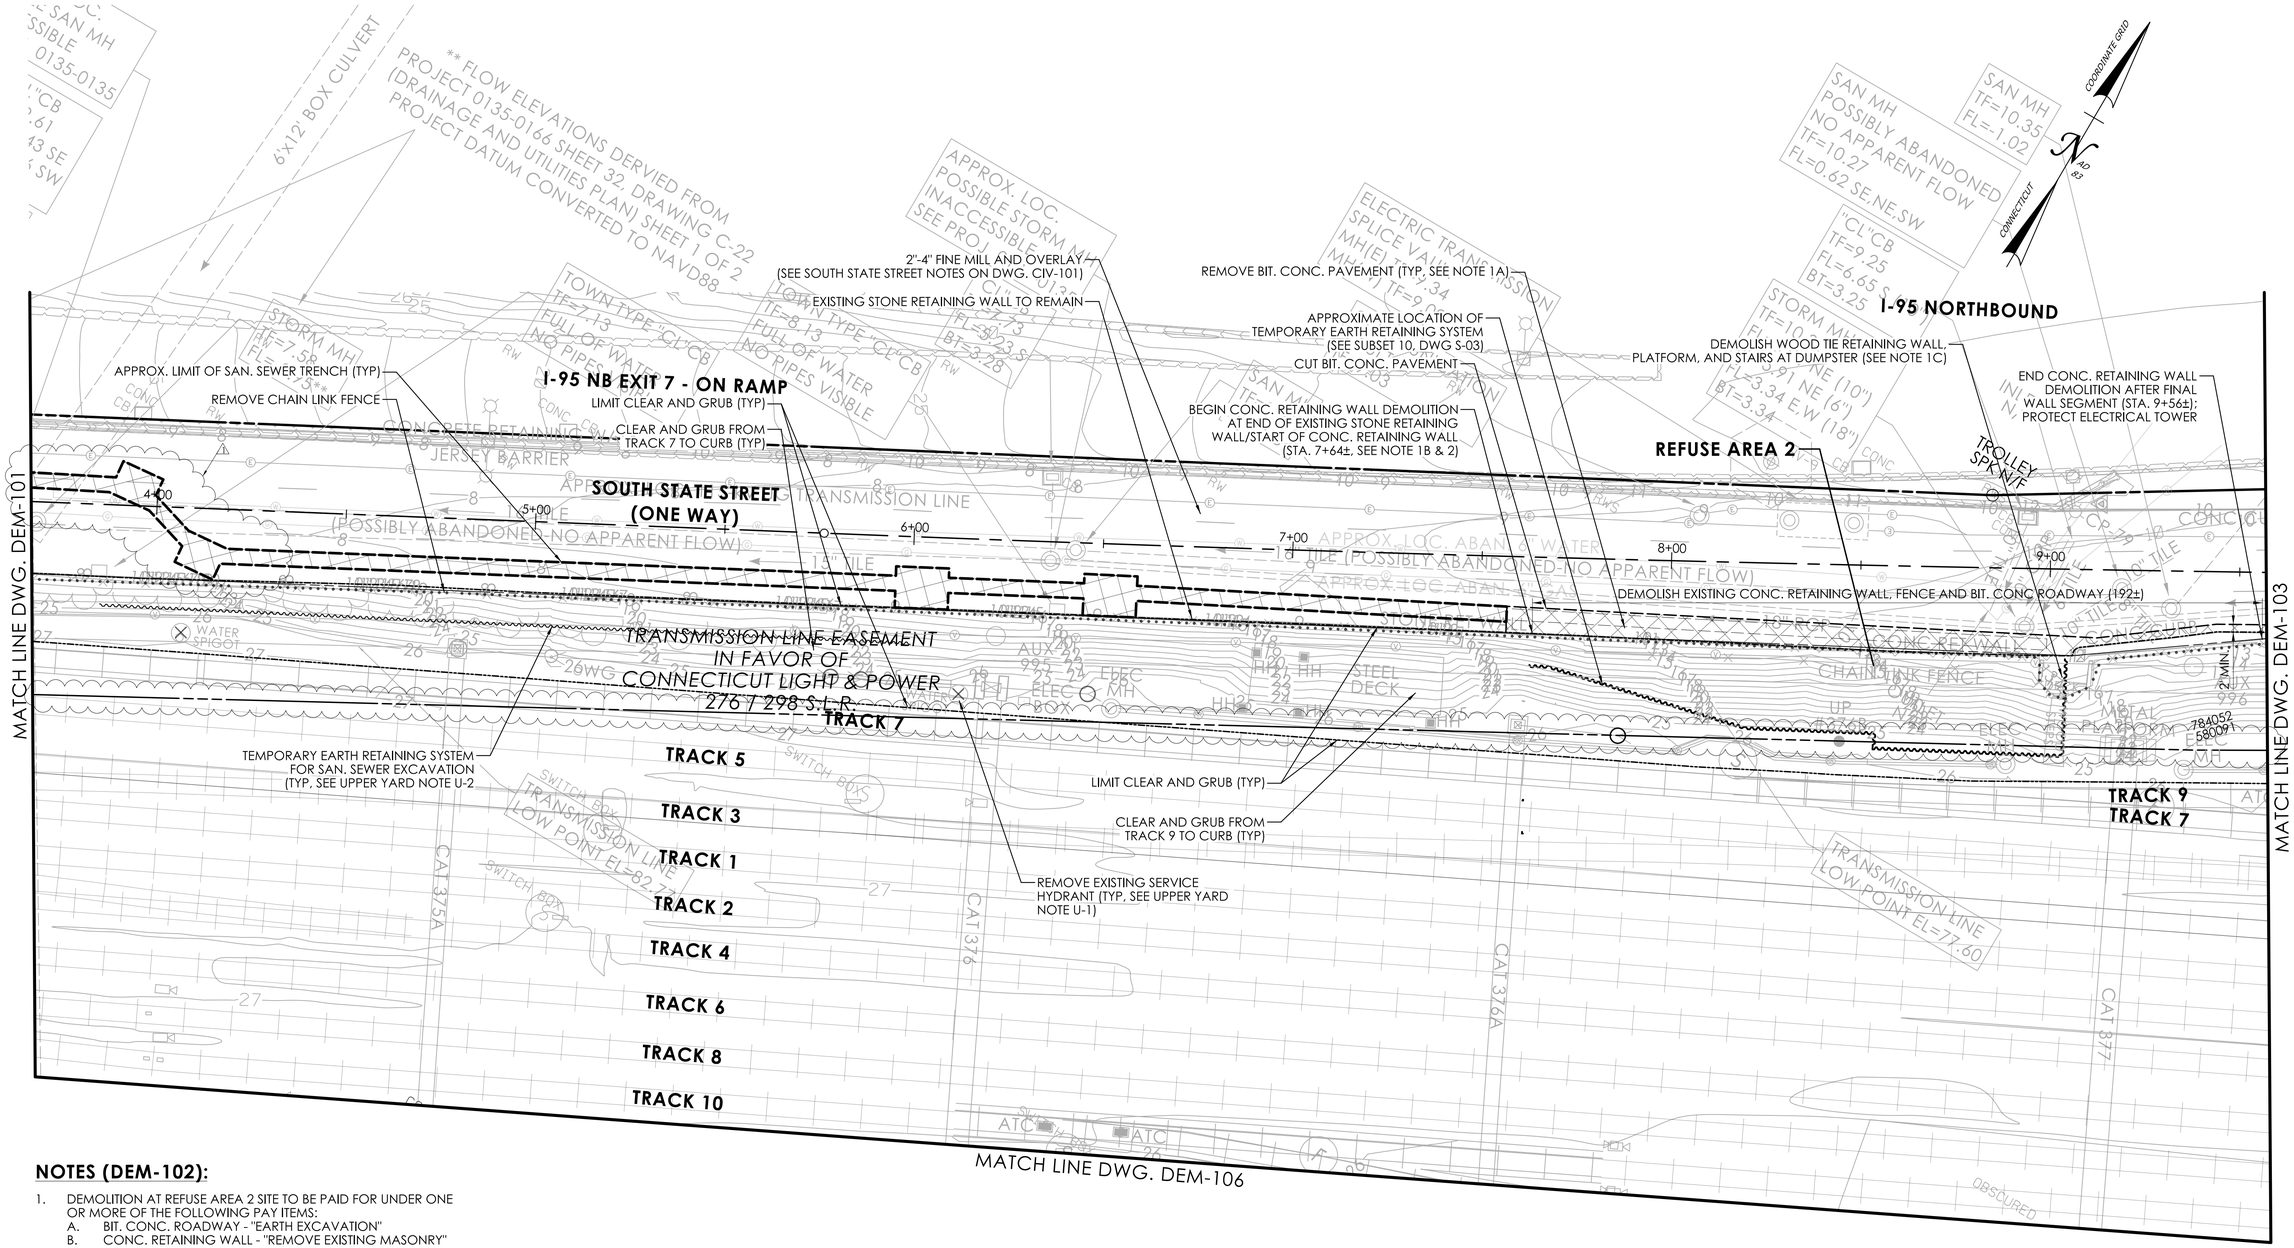

NOTES (DEM-102):

1. DEMOLITION AT REFUSE AREA 2 SITE TO BE PAID FOR UNDER ONE OR MORE OF THE FOLLOWING PAY ITEMS:
   - A. BIT. CONC. ROADWAY - "EARTH EXCAVATION"
   - B. CONC. RETAINING WALL - "REMOVE EXISTING MASONRY"
   - C. WOOD-TIE RETAINING WALL - "DISPOSAL OF CONTAMINATED RAILROAD TIES"
   - D. FENCE - "REMOVE CHAIN LINK FENCE"
2. CONC. RETAINING WALL TO BE COMPLETELY REMOVED TO A MINIMUM 3' BELOW FINISHED GRADE.

REV.	DATE	REVISION DESCRIPTION
1	3/14/2025	REVISED SANITARY MAIN / EVERSOURCE EASEMENT

ADDENDUM NO. 3

DESIGNER/DRAFTER: AB/MK CHECKED BY: SM

HORIZONTAL SCALE 1" = 20'

SIGNATURE/ BLOCK:

stv
280 TRUMBULL STREET, 14' FLOOR
HARTFORD, CT 06103
(203) 375-0521

STATE OF CONNECTICUT
DEPARTMENT OF TRANSPORTATION

PROJECT NUMBER: 0301-0509
PROJECT DESCRIPTION: IMPROVEMENTS TO THE STAMFORD MAINTENANCE OF EQUIPMENT (MOE) FACILITY
TOWN(S): STAMFORD
DRAWING TITLE: SITE DEMOLITION PLAN

DRAWING NO. DEM-102
SHEET NO. 03.04.A3

LASTED SAVED BY: KowaleK **FILE NAME:** C:\Users\kowalek\State of Connecticut\0301-0509 - Design\F_Civil\Contract_Plans\03_Demolition\01_Addendum_2\FC_SF_0301_0509_DEM-102_A2.dgn
PLOTTED DATE: 3/18/2025

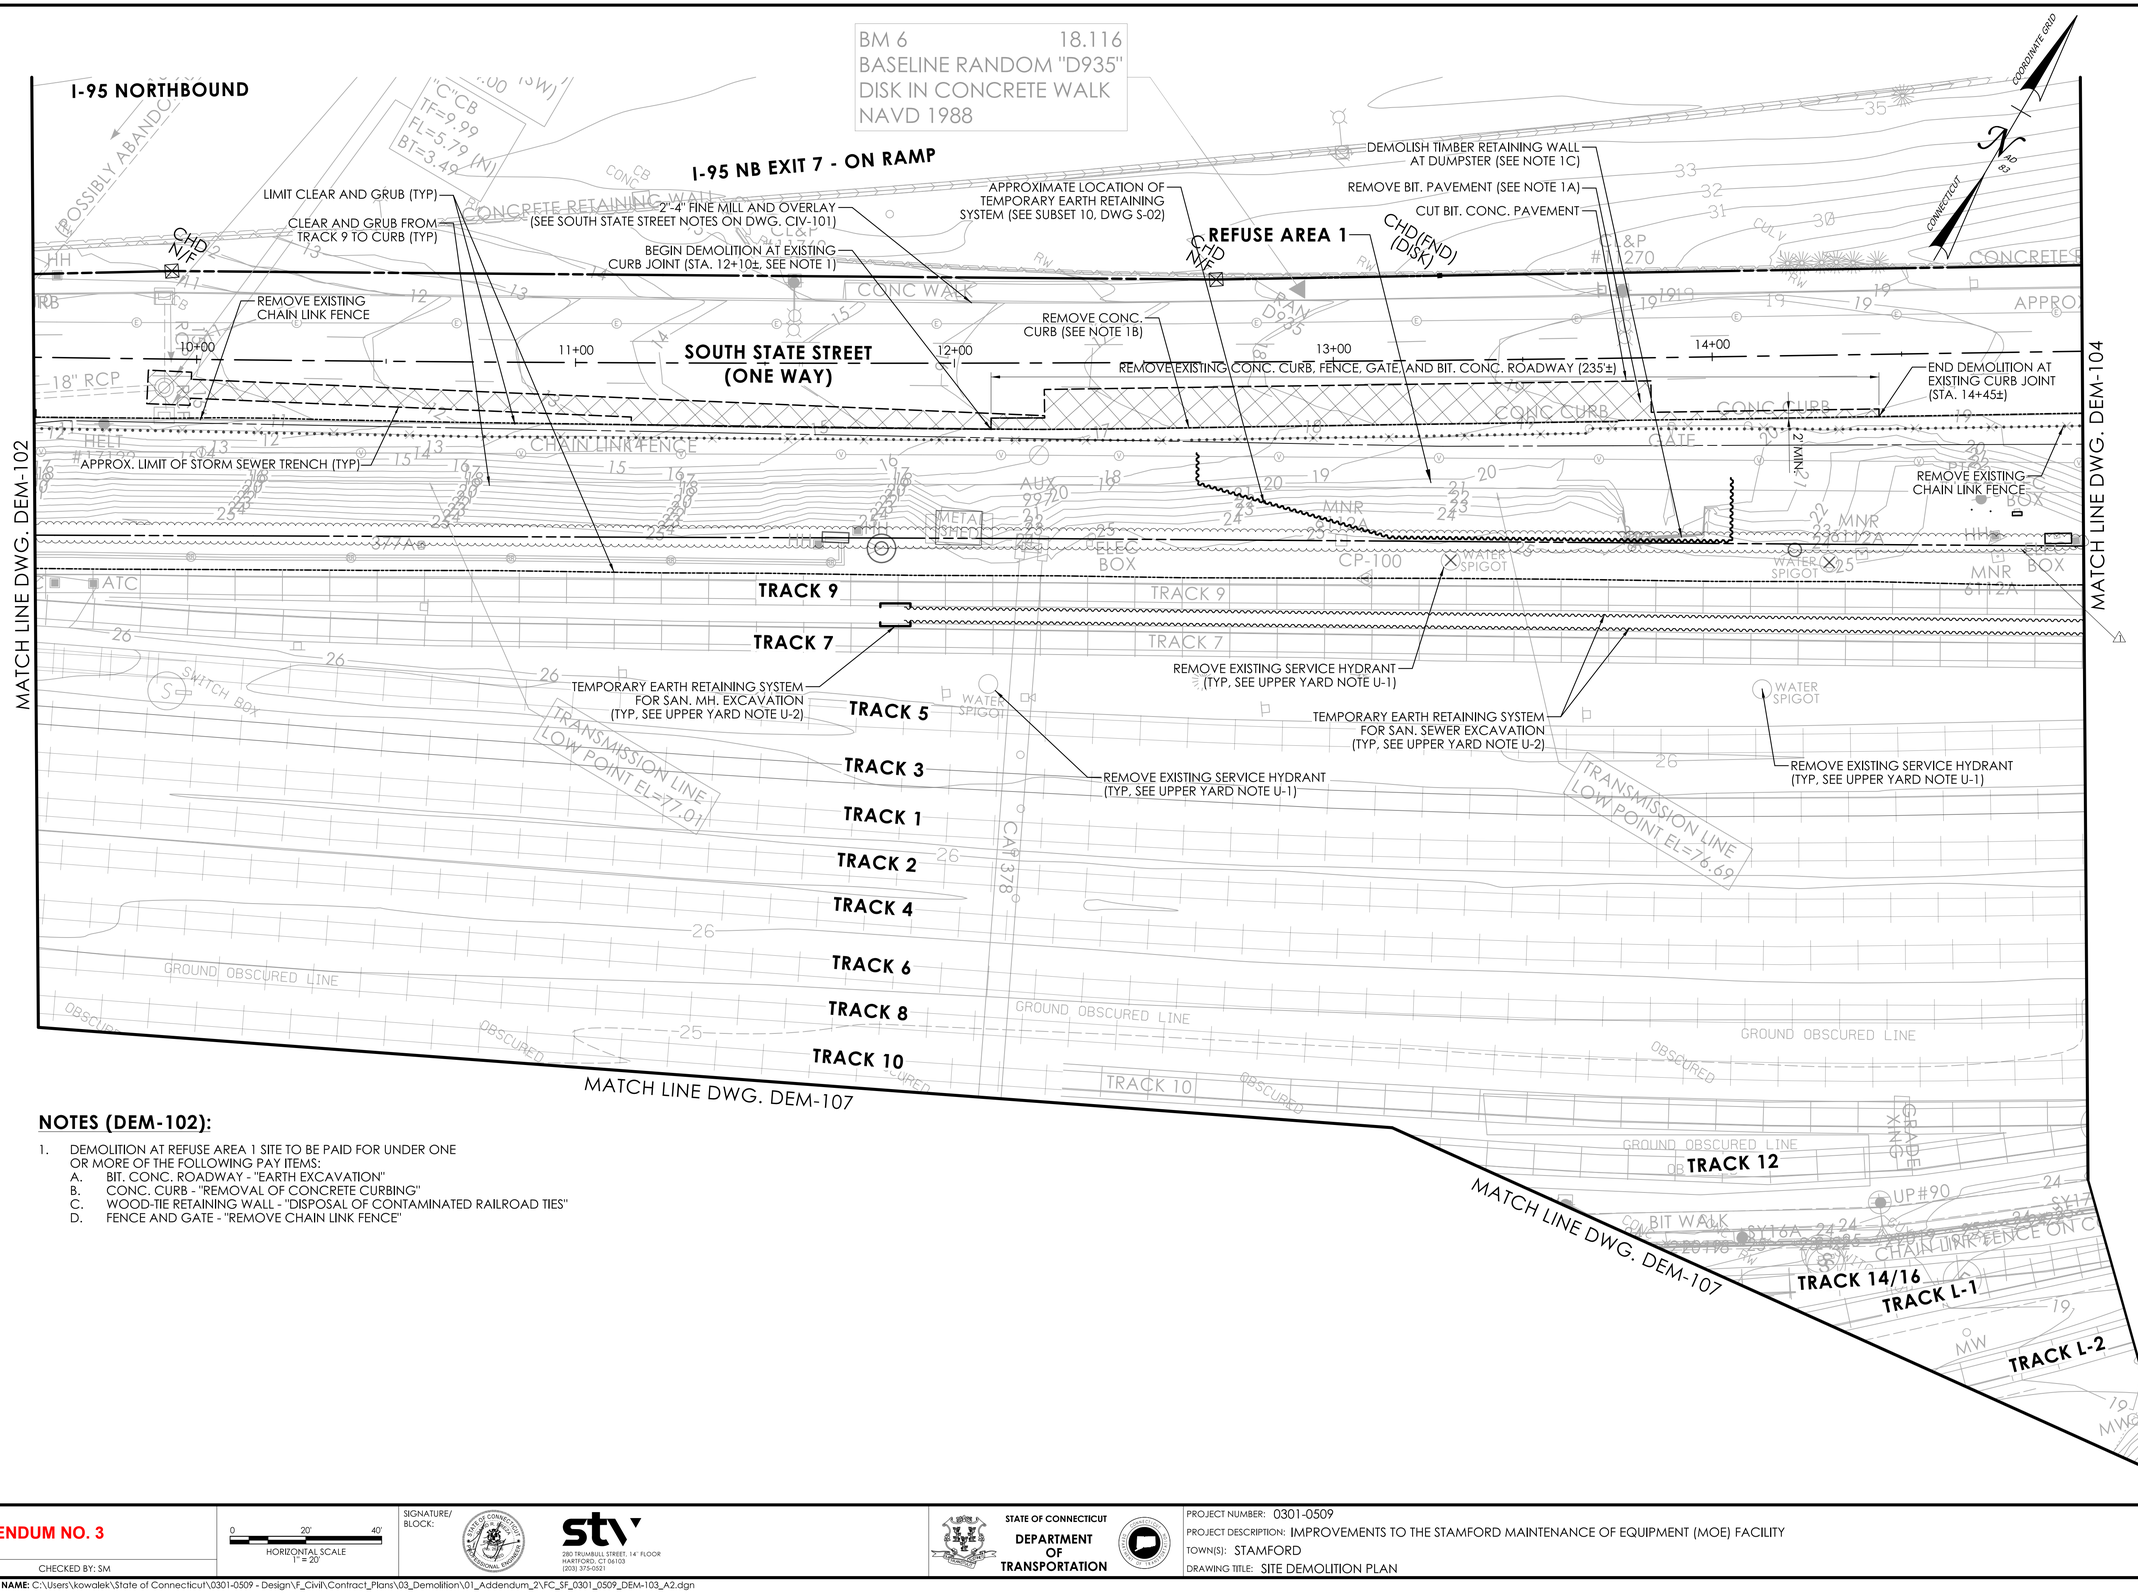

NOTES (DEM-102):

1. DEMOLITION AT REFUSE AREA 1 SITE TO BE PAID FOR UNDER ONE OR MORE OF THE FOLLOWING PAY ITEMS:
   - A. BIT. CONC. ROADWAY - "EARTH EXCAVATION"
   - B. CONC. CURB - "REMOVAL OF CONCRETE CURBING"
   - C. WOOD-TIE RETAINING WALL - "DISPOSAL OF CONTAMINATED RAILROAD TIES"
   - D. FENCE AND GATE - "REMOVE CHAIN LINK FENCE"

REV	DATE	REVISION DESCRIPTION
1	3/14/2025	EVERSOURCE EASEMENT

ADDENDUM NO. 3

DESIGNER/DRAFTER: AB/MK CHECKED BY: SM

HORIZONTAL SCALE 1" = 20' (0, 20', 40')

SIGNATURE/ BLOCK:

stv
280 TRUMBULL STREET, 14th FLOOR
HARTFORD, CT 06103
(203) 375-0521

STATE OF CONNECTICUT
DEPARTMENT OF TRANSPORTATION

PROJECT NUMBER: 0301-0509
PROJECT DESCRIPTION: IMPROVEMENTS TO THE STAMFORD MAINTENANCE OF EQUIPMENT (MOE) FACILITY
TOWN(S): STAMFORD
DRAWING TITLE: SITE DEMOLITION PLAN

DRAWING NO. DEM-103
SHEET NO. 03.05.A3

LASTED SAVED BY: KowalekK **FILE NAME:** C:\Users\kowalek\State of Connecticut\0301-0509 - Design\F_Civil\Contract_Plans\03_Demolition\01_Addendum_2\FC_SF_0301_0509_DEM-103_A2.dgn
PLOTTED DATE: 3/18/2025

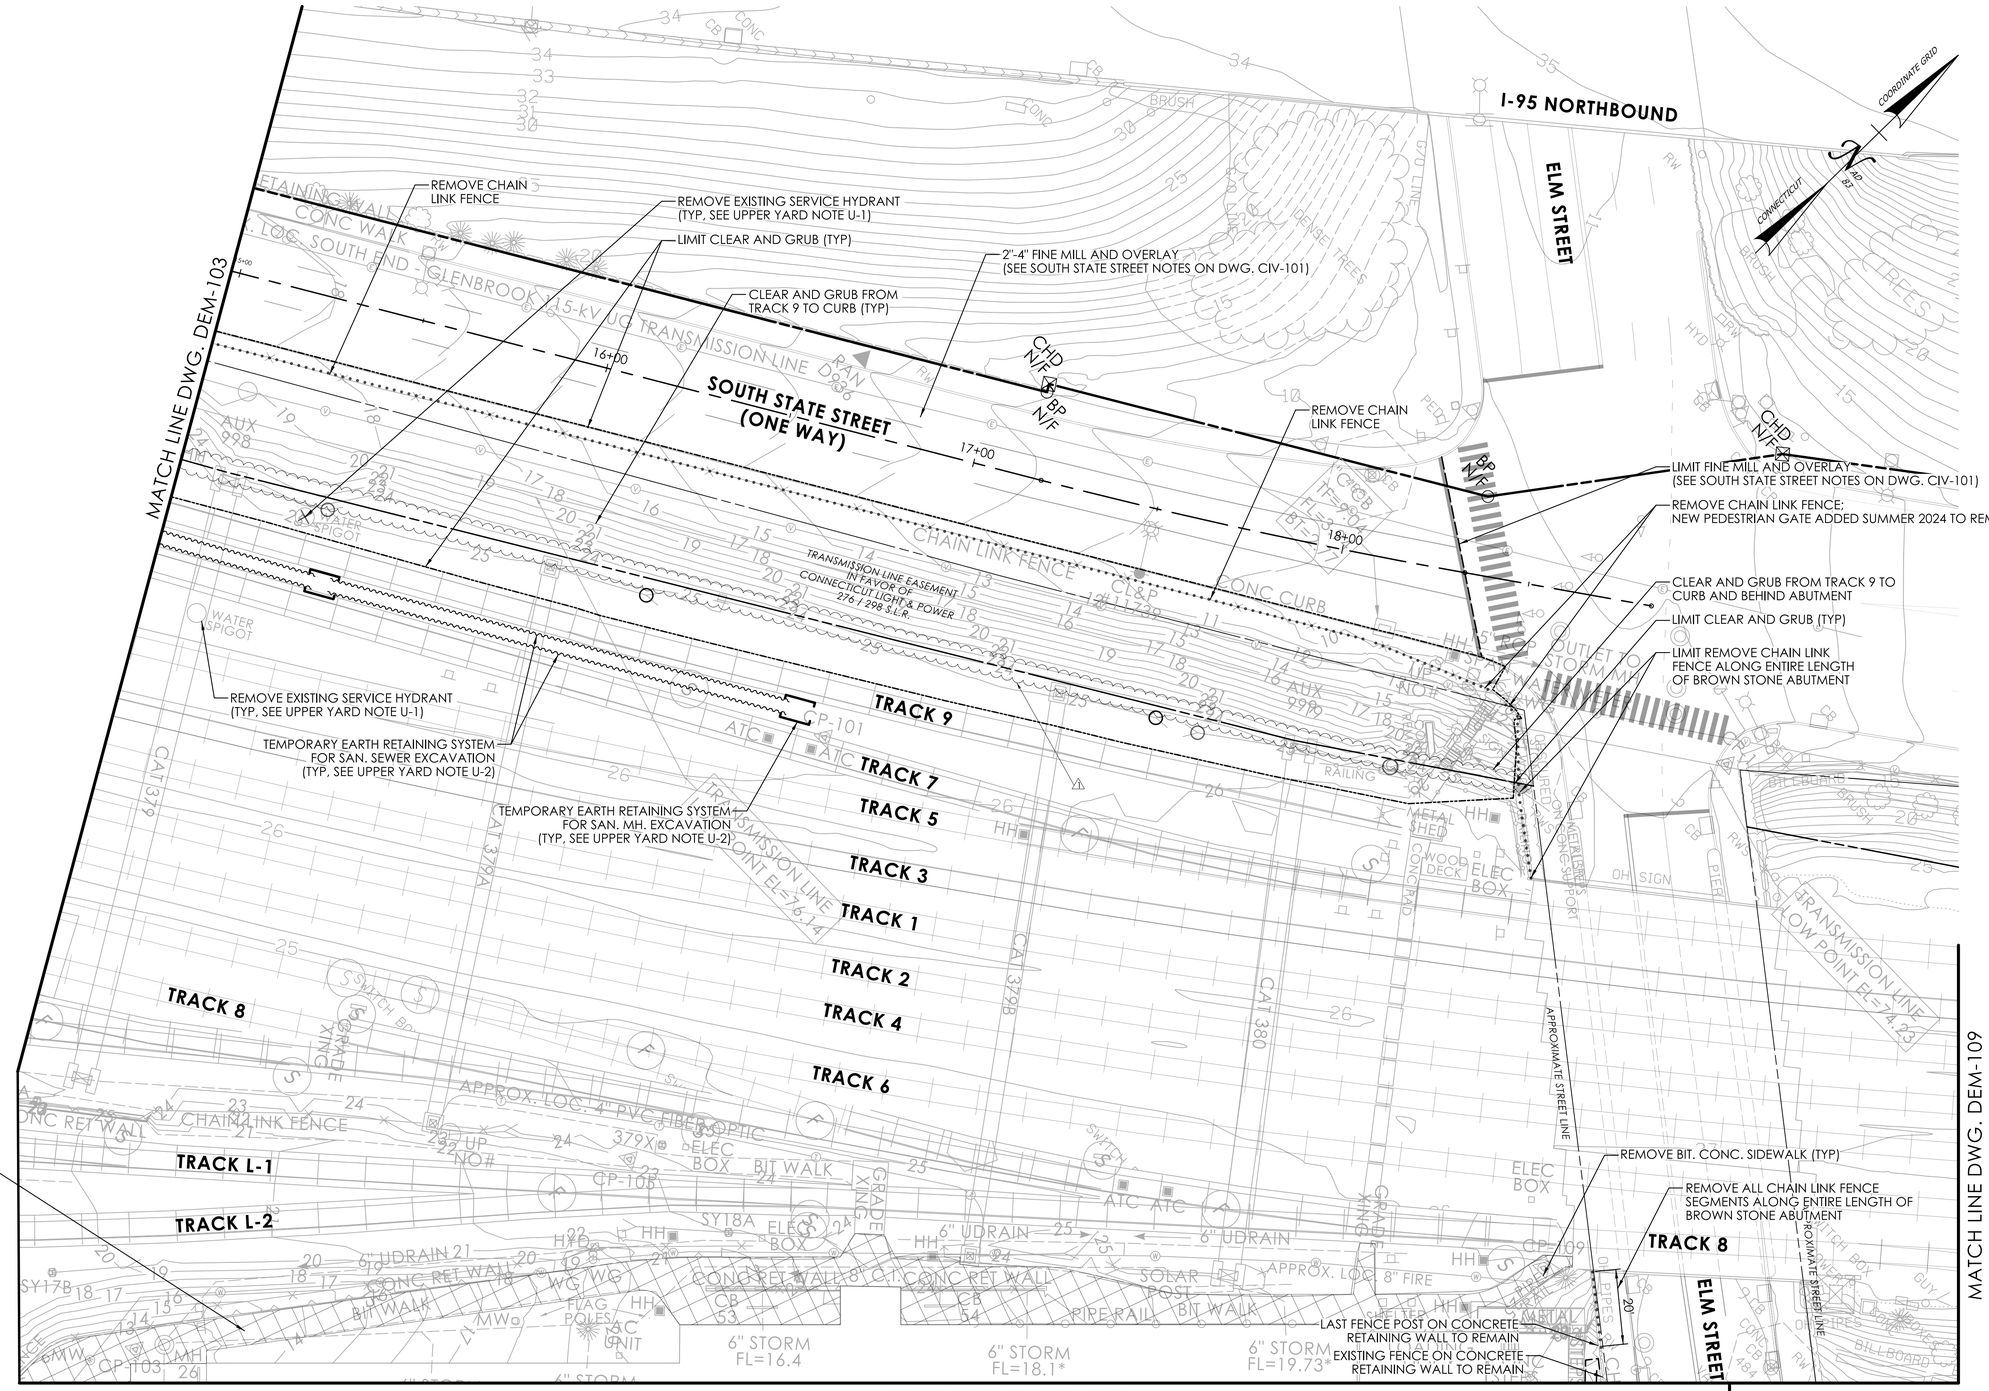

ADDENDUM NO. 3

REV.	DATE	REVISION DESCRIPTION
1	3/14/2025	EVERSOURCE EASEMENT

DESIGNER/DRAFTER: AB/MK CHECKED BY: SM

HORIZONTAL SCALE 1" = 20'

SIGNATURE/ BLOCK:

stv
280 TRUMBULL STREET, 14TH FLOOR
HARTFORD, CT 06103
(203) 375-0021

STATE OF CONNECTICUT
DEPARTMENT OF TRANSPORTATION

PROJECT NUMBER: 0301-0509
PROJECT DESCRIPTION: IMPROVEMENTS TO THE STAMFORD MAINTENANCE OF EQUIPMENT (MOE) FACILITY
TOWN(S): STAMFORD
DRAWING TITLE: SITE DEMOLITION PLAN

DRAWING NO. DEM-104
SHEET NO. 03.06.A3

LASTED SAVED BY: KawalcMS **FILE NAME:** C:\Users\kawalek\State of Connecticut\0301-0509 - Design\F_Civil\Contract_Plans\03_Demolition\01_Addendum_2\FC_SF_0301_0509_DEM-104_A2.dgn
PLOTTED DATE: 3/18/2025