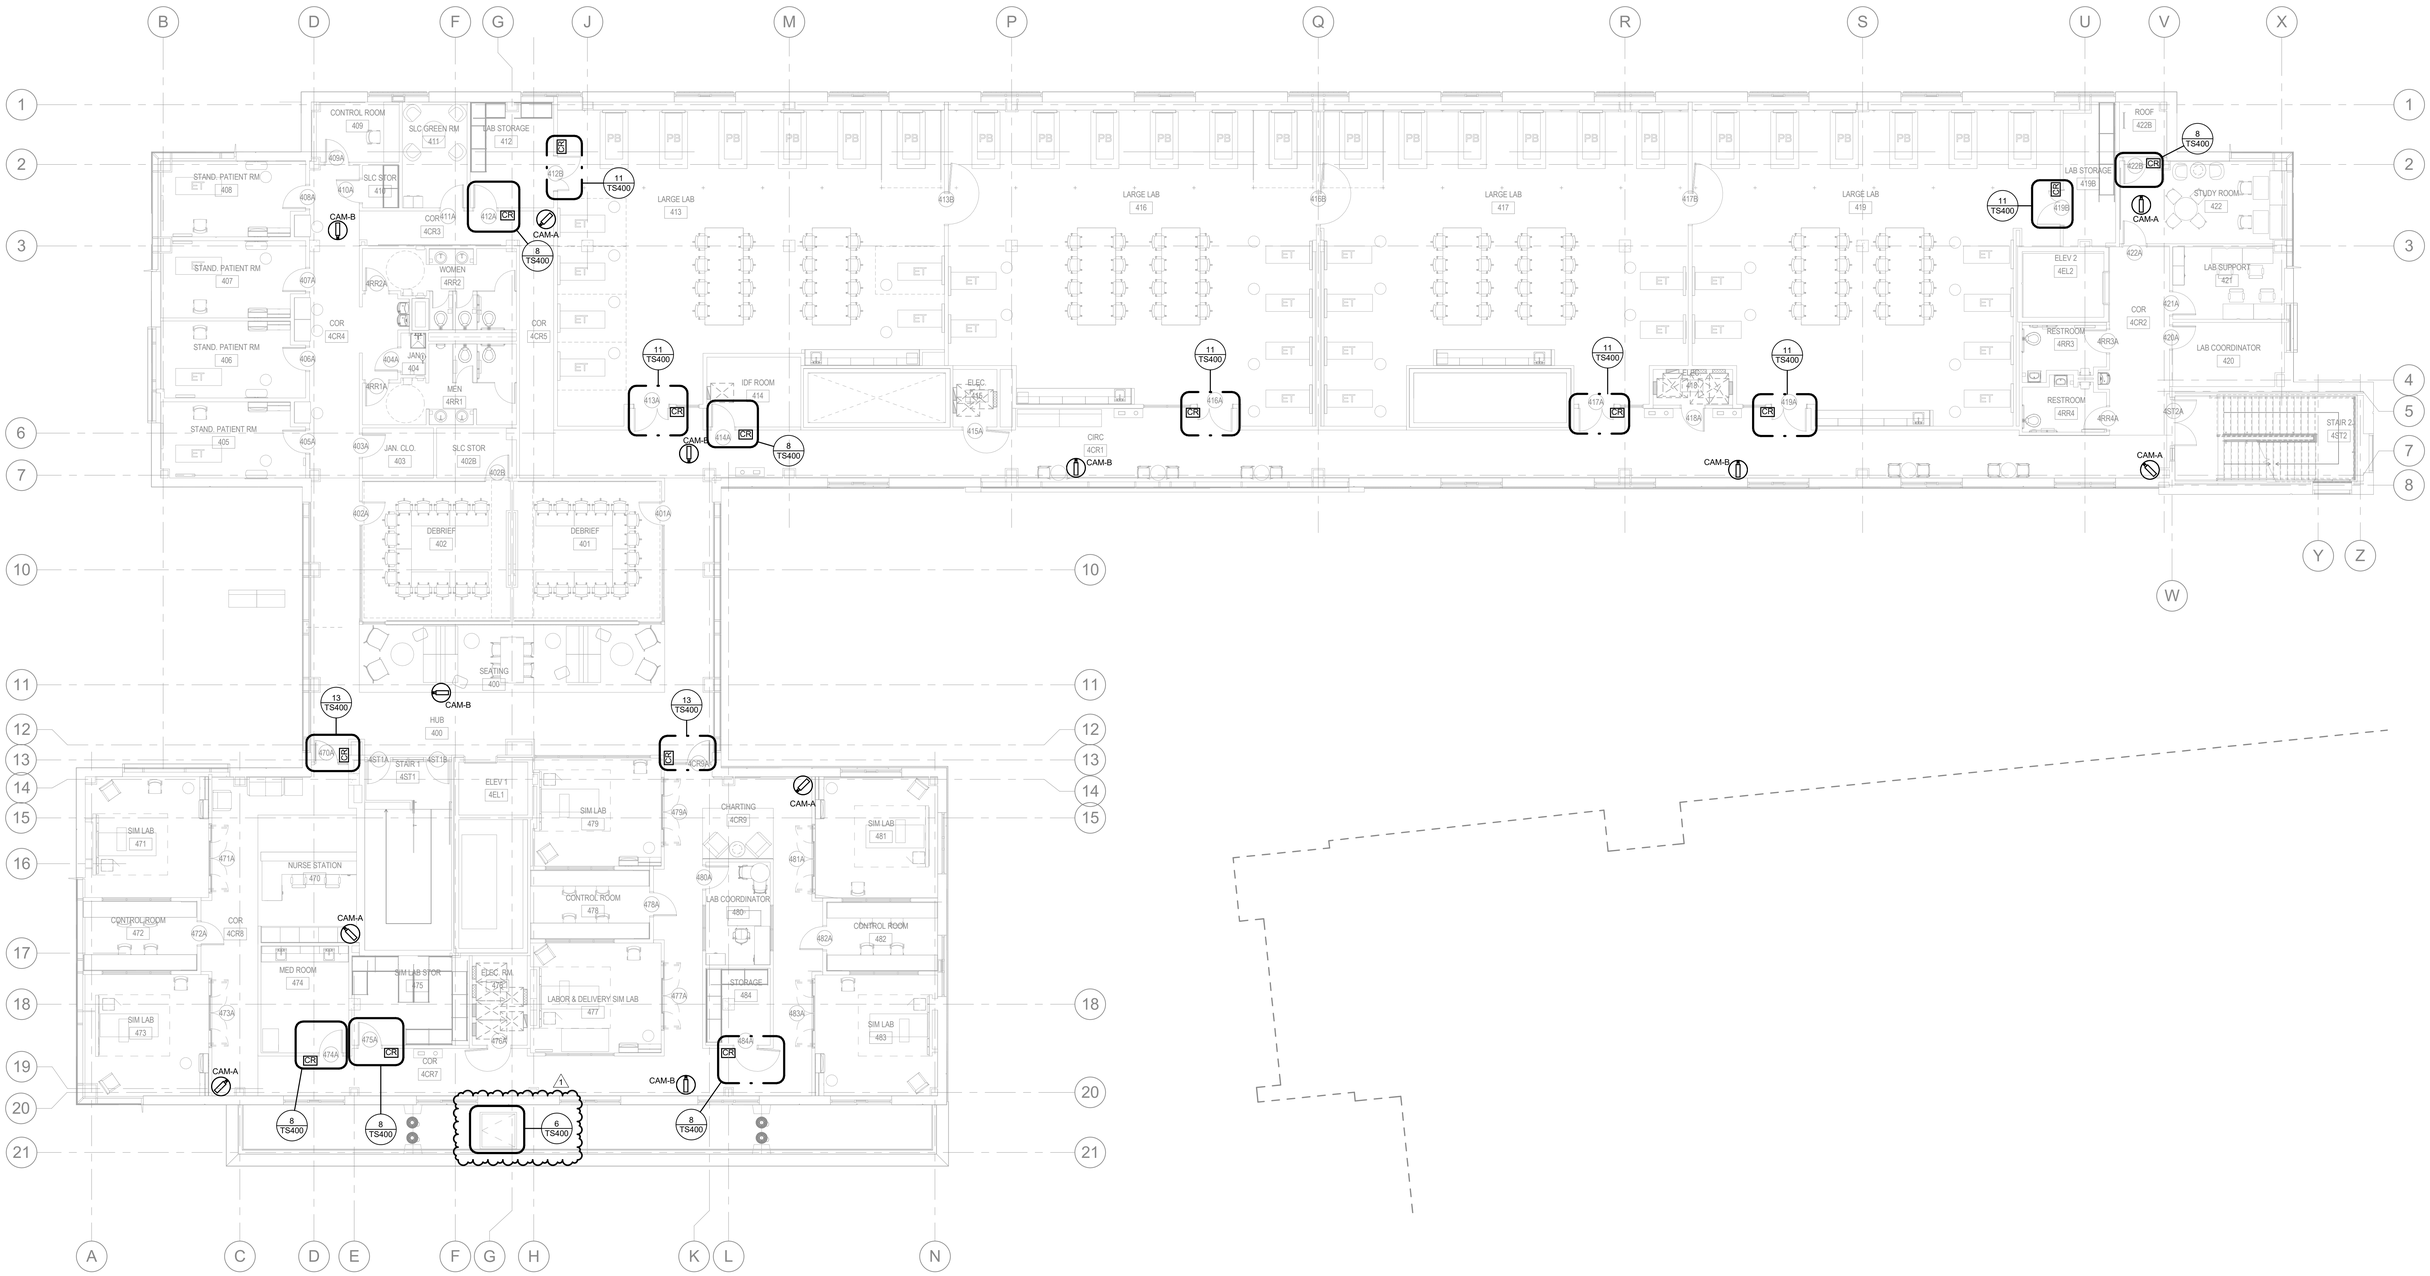

drawing title: LEVEL 4 SECURITY PLAN		STATE OF CONNECTICUT DEPARTMENT OF ADMINISTRATIVE SERVICES
professional seal	REVISIONS	
	mark: 1 — date: 09/18/19 — description: ADDENDUM #2	drawing prepared by: BVH INTEGRATED SERVICES, 206 WEST NEWBERRY ROAD, BLOOMFIELD, CT. 06002 — date: 08/16/2019
		project: SCSU NEW HHS BUILDING, 501 CRESCENT STREET, NEW HAVEN, CT 06050 — scale: 1/8" = 1'-0" — drawn by: NES — approved by: AV
		CAD no. — project no.: BI-RS-329 — drawing no.: TS1.04