6 - ENVIRONMENTAL
INDEX OF DRAWINGS

DRAWING NUMBER	DRAWING TITLE	DRAWING NUMBER	DRAWING TITLE
ENV-000	INDEX OF DRAWINGS	ENV-003	SOIL BORING LOCATIONS
ENV-001	SOIL BORING LOCATIONS	ENV-004	SOIL BORING LOCATIONS
ENV-002	SOIL BORING LOCATIONS	EVN-005	WASTE STOCKPILE AREA AND TRUCK ROUTE

DESIGNED BY:
TRC ENVIRONMENTAL INC.

TRC
21 Griffin Road North
Windsor, CT 06095

Digitally signed by Barry Kline, P.E.
Date: 2025.11.05 09:45:41-05'00'

REV. | DATE | REVISION DESCRIPTION

SIGNATURE BLOCK:

TRC
21 Griffin Road North
Windsor, CT 06095
Phone: 860.298.9692

DESIGNER/DRAFTER: R. HAMILTON CHECKED BY: C. LINDAHL

CTDOT
CONNECTICUT DEPARTMENT OF TRANSPORTATION

PROJECT TITLE: NOISE BARRIER REPLACEMENT ON I-95

TOWN(S): STRATFORD

DRAWING TITLE: INDEX OF DRAWINGS

PROJECT NO.: 0138-0253

DRAWING NO.: ENV-000

SHEET NO.: 06.01

LASTED SAVED BY: RHamilton **FILE NAME:** J:\CAD\CT_CONNECT_DDE\CT_Projects\0138-0253\Envir\Contract_Plans\ENV-001.dgn
PLOTTED DATE: 10/30/2025

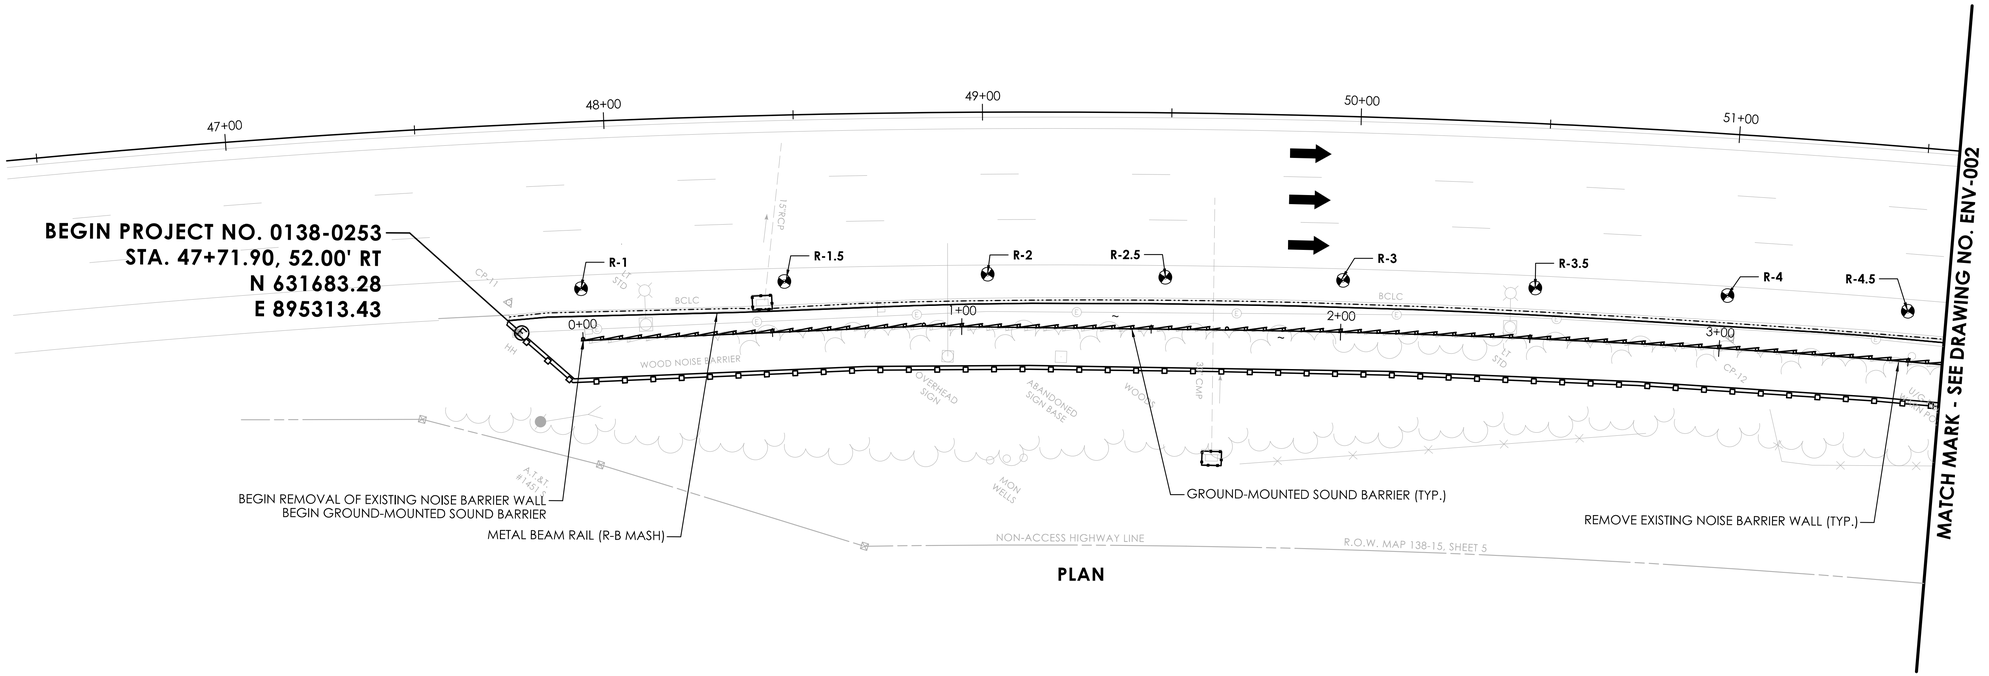

PLAN

NOTES:

1. THE ENTIRE PROJECT IS ASBESTOS CONTAMINATED (ACS) AREA OF ENVIRONMENTAL CONCERN (AEOC).
2. SITE CONTROL SECURITY, AND HEALTH AND SAFETY MUST COMPLY WITH APPROPRIATE CONTRACT SPECIFICATIONS.

Digitally signed by
Barry Kline, P.E.
Date: 2025.10.16
08:56:20-04'00'

REV.	DATE	REVISION DESCRIPTION

SIGNATURE BLOCK:

TRC
21 Griffin Road North
Windsor, CT 06095
Phone: 860.298.9692

DESIGNER/DRAFTER: J. VESELKA CHECKED BY: C. LINDAHL

0 20' 40'
HORIZONTAL SCALE
1" = 20'

CTDOT
CONNECTICUT DEPARTMENT OF TRANSPORTATION

PROJECT TITLE: NOISE BARRIER REPLACEMENT ON I-95

TOWN(S): STRATFORD

DRAWING TITLE: SOIL BORING LOCATIONS

PROJECT NO.: 0138-0253

DRAWING NO.: ENV-001

SHEET NO.: 06.02

LASTED SAVED BY: RHamilton **FILE NAME:** J:\CAD\CT_CONNECT_DDE\CT_Projects\0138-0253\Envir\Base_Models\HW_CP_0138_0253_PLN_ENV.dgn
PLOTTED DATE: 10/14/2025

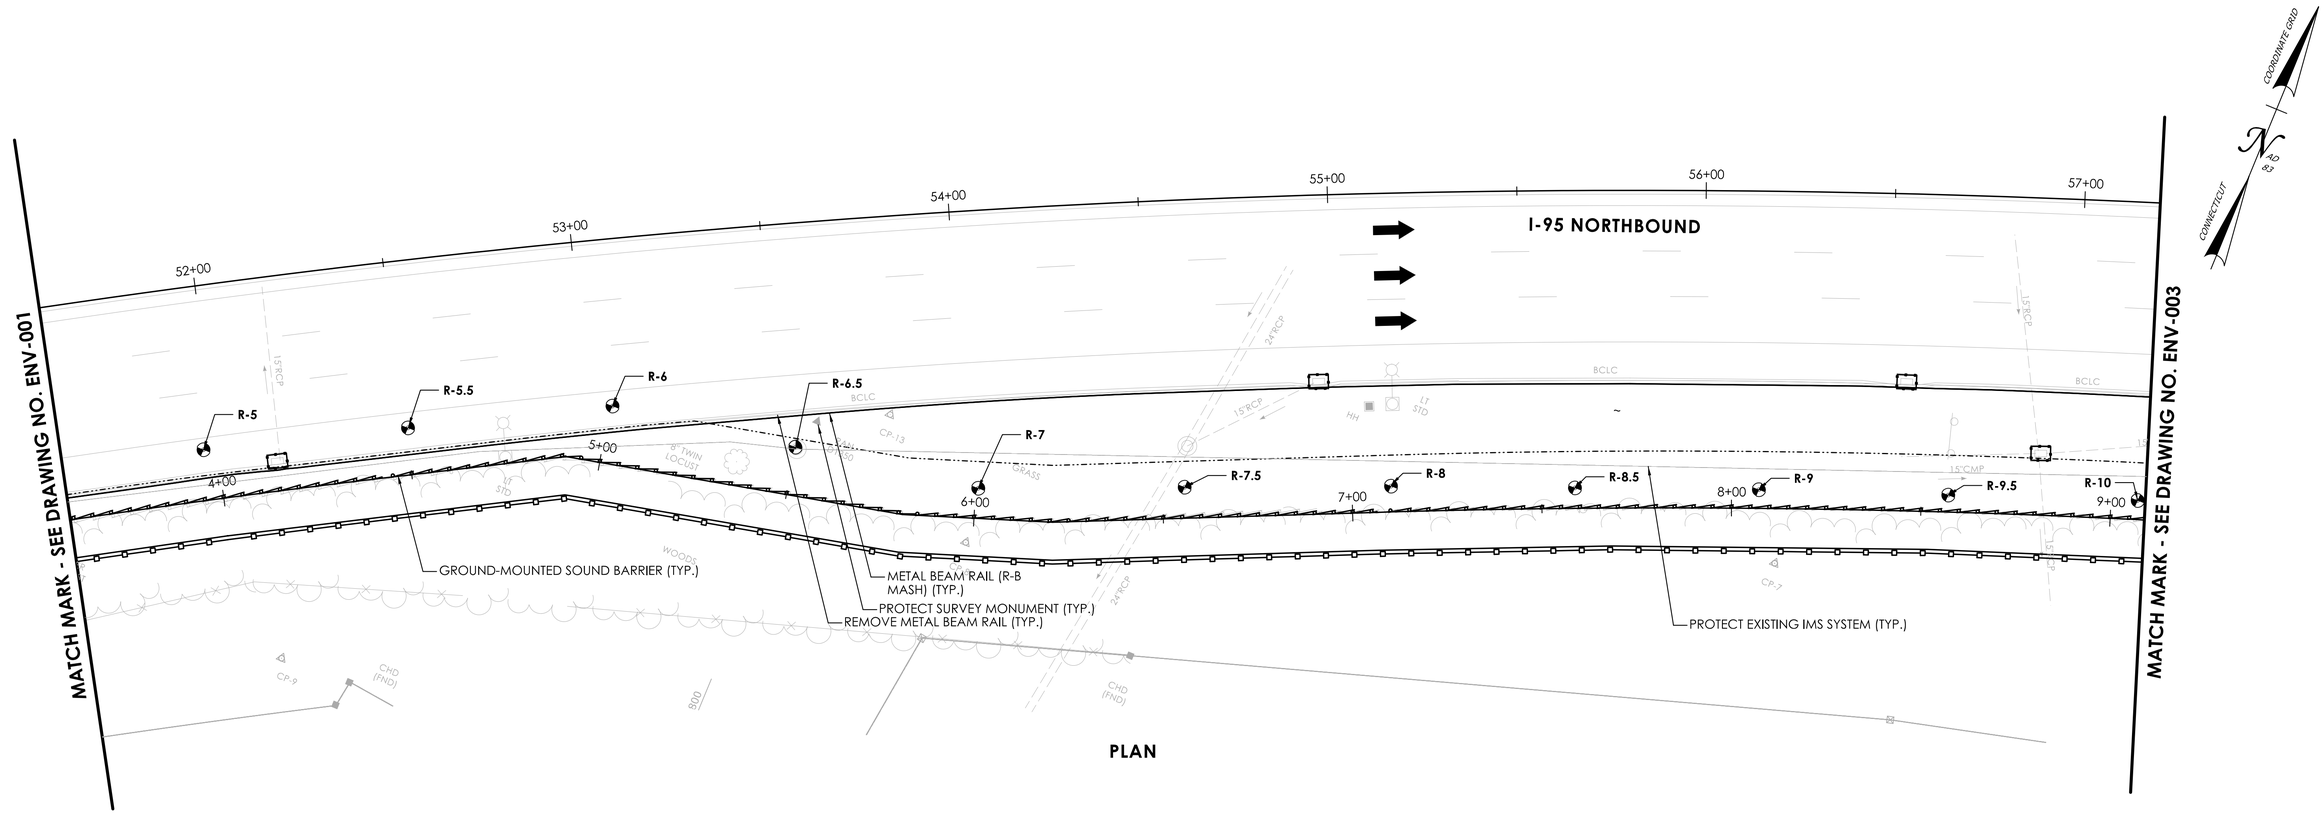

PLAN

Digitally signed by
Barry Kline, P.E.
Date: 2025.10.16
09:52:19-04'00'

TRC
21 Griffin Road North
Windsor, CT 06095

NOTES

1. THE ENTIRE PROJECT AREA IS AN ASBESTOS CONTAMINATED (ACS) AREA OF ENVIRONMENTAL CONCERN (AEOC)
2. SITE CONTROL, SECURITY, AND HEALTH AND SAFETY MUST COMPLY WITH APPROPRIATE CONTRACT SPECIFICATIONS

REV.	DATE	REVISION DESCRIPTION

SIGNATURE BLOCK:

TRC
21 Griffin Road North
Windsor, CT 06095
Phone: 860.298.9692

DESIGNER/DRAFTER: J. VESELKA CHECKED BY: C. LINDAHL

0 20' 40'
HORIZONTAL SCALE
1" = 20'

CTDOT
CONNECTICUT DEPARTMENT OF TRANSPORTATION

PROJECT TITLE: NOISE BARRIER REPLACEMENT ON I-95

TOWN(S): STRATFORD

DRAWING TITLE: SOIL BORING LOCATIONS

PROJECT NO.: 0138-0253

DRAWING NO.: ENV-002

SHEET NO.: 06.03

LASTED SAVED BY: RHamilton **FILE NAME:** J:\CAD\CT_CONNECT_DDE\CT_Projects\0138-0253\Envir\Base_Models\HW_CP_0138_0253_PLN_ENV.dgn
PLOTTED DATE: 10/13/2025

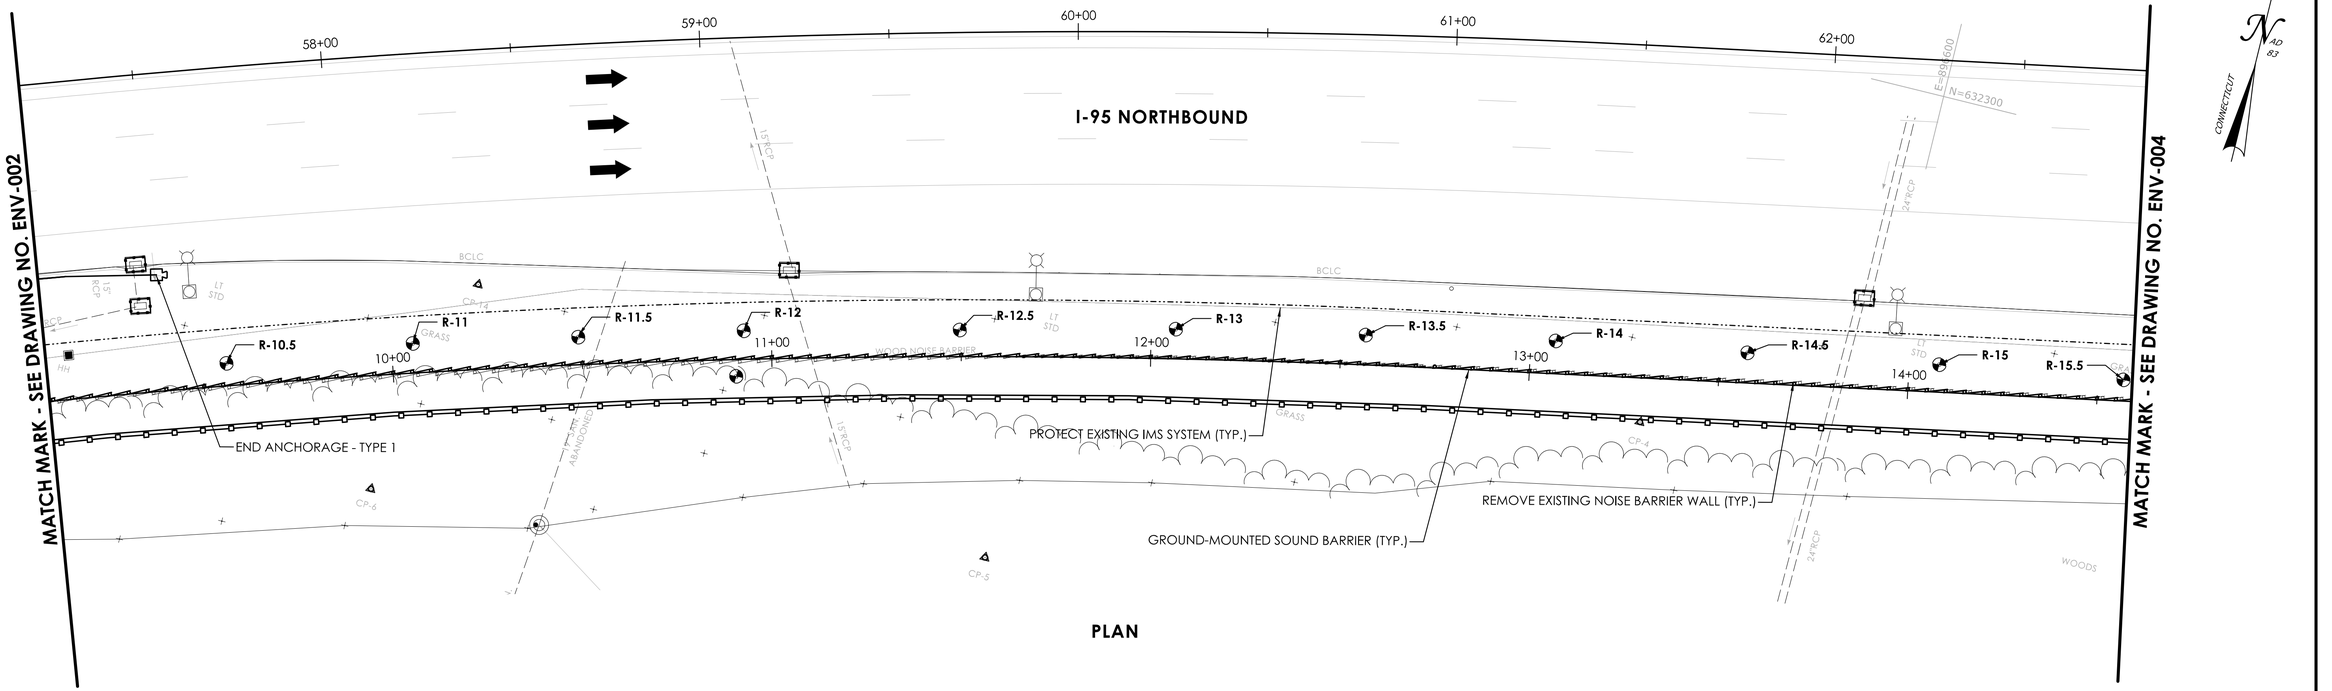

PLAN

NOTES

1. THE ENTIRE PROJECT AREA IS AN ASBESTOS CONTAMINATED (ACS) AREA OF ENVIRONMENTAL CONCERN (AEOC)
2. SITE CONTROL, SECURITY, AND HEALTH AND SAFETY MUST COMPLY WITH APPROPRIATE CONTRACT SPECIFICATIONS

TRC
21 Griffin Road North
Windsor, CT 06095

Digitally signed by
Barry Kline, P.E.
Date: 2025.10.16
09:53:42-04'00'

REV.	DATE	REVISION DESCRIPTION

SIGNATURE BLOCK:

TRC
21 Griffin Road North
Windsor, CT 06095
Phone: 860.298.9692

DESIGNER/DRAFTER: J. VESELKA CHECKED BY: C. LINDAHL

0 20' 40'
HORIZONTAL SCALE
1" = 20'

CTDOT
CONNECTICUT DEPARTMENT OF TRANSPORTATION

PROJECT TITLE: NOISE BARRIER REPLACEMENT ON I-95

TOWN(S): STRATFORD

DRAWING TITLE: SOIL BORING LOCATIONS

PROJECT NO.: 0138-0253

DRAWING NO.: ENV-003

SHEET NO.: 06.04

LASTED SAVED BY: RHamilton **FILE NAME:** J:\CAD\CT_CONNECT_DDE\CT_Projects\0138-0253\Envir\Base_Models\HW_CP_0138_0253_PLN_ENV.dgn
PLOTTED DATE: 10/13/2025

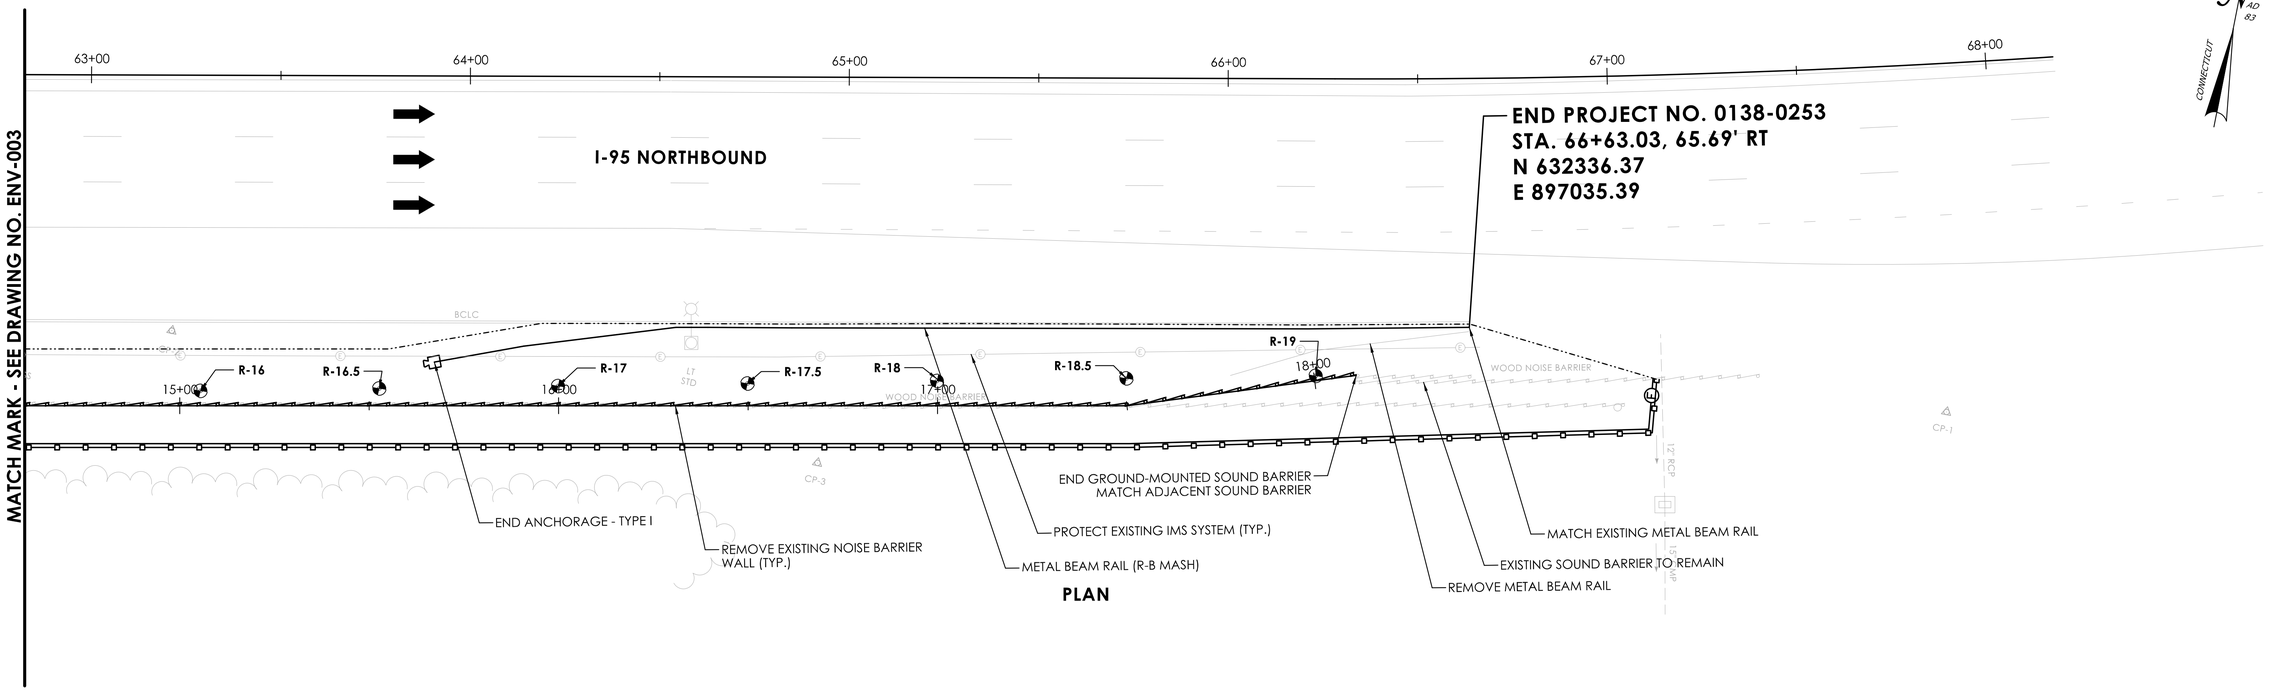

PLAN

NOTES

1. THE ENTIRE PROJECT AREA IS AN ASBESTOS CONTAMINATED (ACS) AREA OF ENVIRONMENTAL CONCERN (AEOC)
2. SITE CONTROL, SECURITY, AND HEALTH AND SAFETY MUST COMPLY WITH APPROPRIATE CONTRACT SPECIFICATIONS

TRC
21 Griffin Road North
Windsor, CT 06095

Digitally signed by
Barry Kline, P.E.
Date: 2025.10.16
09:56:31-04'00'

REVISION DESCRIPTION | DATE | REV.

SIGNATURE BLOCK:

TRC
21 Griffin Road North
Windsor, CT 06095
Phone: 860.298.9692

DESIGNER/DRAFTER: J. VESELKA CHECKED BY: C. LINDAHL

0 20' 40'
HORIZONTAL SCALE
1" = 20'

CTDOT
CONNECTICUT DEPARTMENT OF TRANSPORTATION

PROJECT TITLE: NOISE BARRIER REPLACEMENT ON I-95

TOWN(S): STRATFORD

DRAWING TITLE: SOIL BORING LOCATIONS

PROJECT NO.: 0138-0253

DRAWING NO.: ENV-004

SHEET NO.: 06.05

LASTED SAVED BY: RHamilton **FILE NAME:** J:\CAD\CT_CONNECT_DDE\CT_Projects\0138-0253\Envir\Base_Models\HW_CP_0138_0253_PLN_ENV.dgn
PLOTTED DATE: 10/13/2025

LEGEND

TRUCK ROUTE

LOCATION PLAN
NOT TO SCALE

MAP SOURCE:
https://portal.ct.gov/dot/bureaus/policy-and-planning/roadway-information-systems/systems-inventory?language=en_US

TRC
21 Griffin Road North
Windsor, CT 06095

Digitally signed by
Barry Kline, P.E.
Date: 2025.10.16
09:59:32-04'00'

REV.	DATE	REVISION DESCRIPTION

SIGNATURE BLOCK:

TRC
21 Griffin Road North
Windsor, CT 06095
Phone: 860.298.9692

DESIGNER/DRAFTER: R. HAMILTON   CHECKED BY: C. LINDAHL

CTDOT
CONNECTICUT DEPARTMENT OF TRANSPORTATION

PROJECT TITLE:	TOWN(S):	DRAWING TITLE:	PROJECT NO.:	DRAWING NO.:
NOISE BARRIER REPLACEMENT ON I-95	STRATFORD	WASTE STOCKPILE AREA AND TRUCK ROUTE	0138-0253	ENV-005 SHEET NO.: 06.06

LASTED SAVED BY: RHamilton FILE NAME: J:\CAD\CT_CONNECT_DDE\CT_Projects\0138-0253\Envir\Contract_Plans\ENV-005.dgn
PLOTTED DATE: 10/14/2025