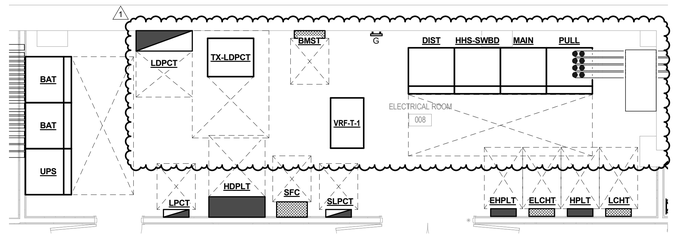

1 ELECTRICAL ROOM - MAIN ELECTRICAL ROOM
1/4" = 1'-0"

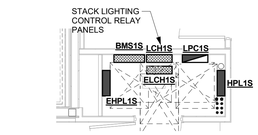

2 ELECTRICAL ROOM - 1ST FLOOR SOUTH
1/4" = 1'-0"

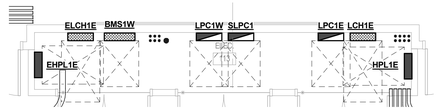

3 ELECTRICAL ROOM - 1ST FLOOR EAST/WEST
1/4" = 1'-0"

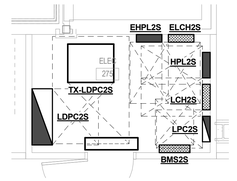

4 ELECTRICAL ROOM - 2ND FLOOR SOUTH
1/4" = 1'-0"

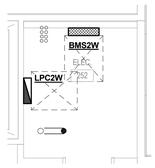

5 ELECTRICAL ROOM - 2ND FLOOR WEST
1/4" = 1'-0"

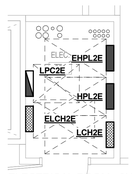

6 ELECTRICAL ROOM - 2ND FLOOR EAST
1/4" = 1'-0"

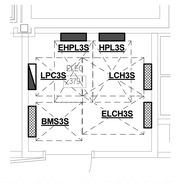

7 ELECTRICAL ROOM - 3RD FLOOR SOUTH
1/4" = 1'-0"

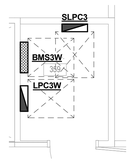

9 ELECTRICAL ROOM - 3RD FLOOR WEST
1/4" = 1'-0"

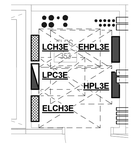

8 ELECTRICAL ROOM - 3RD FLOOR EAST
1/4" = 1'-0"

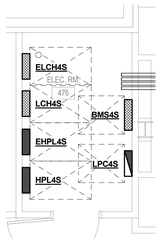

11 ELECTRICAL ROOM - 4TH FLOOR SOUTH
1/4" = 1'-0"

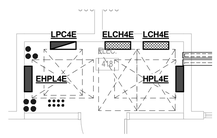

10 ELECTRICAL ROOM - 4TH FLOOR EAST
1/4" = 1'-0"

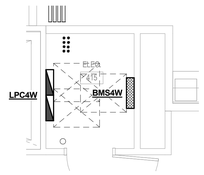

12 ELECTRICAL ROOM - 4TH FLOOR WEST
1/4" = 1'-0"

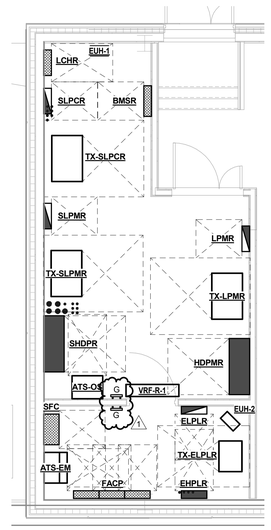

13 ELECTRICAL ROOM - ROOF
1/4" = 1'-0"

drawing title
ELECTRICAL PART PLANS

professional seal

REVISIONS

mark	date	description
1	09/18/19	ADDENDUM #2

STATE OF CONNECTICUT
DEPARTMENT OF ADMINISTRATIVE SERVICES

drawing prepared by
BVH INTEGRATED SERVICES
206 WEST NEWBERRY ROAD
BLOOMFIELD, CT. 06002

project
SCSU NEW HHS BUILDING
501 CRESCENT STREET
NEW HAVEN, CT 06050

CAD no.

project no.
BI-RS-329

date
08/16/2019

scale
1/4" = 1'-0"

drawn by
MCS

approved by
AV

drawing no.
E200