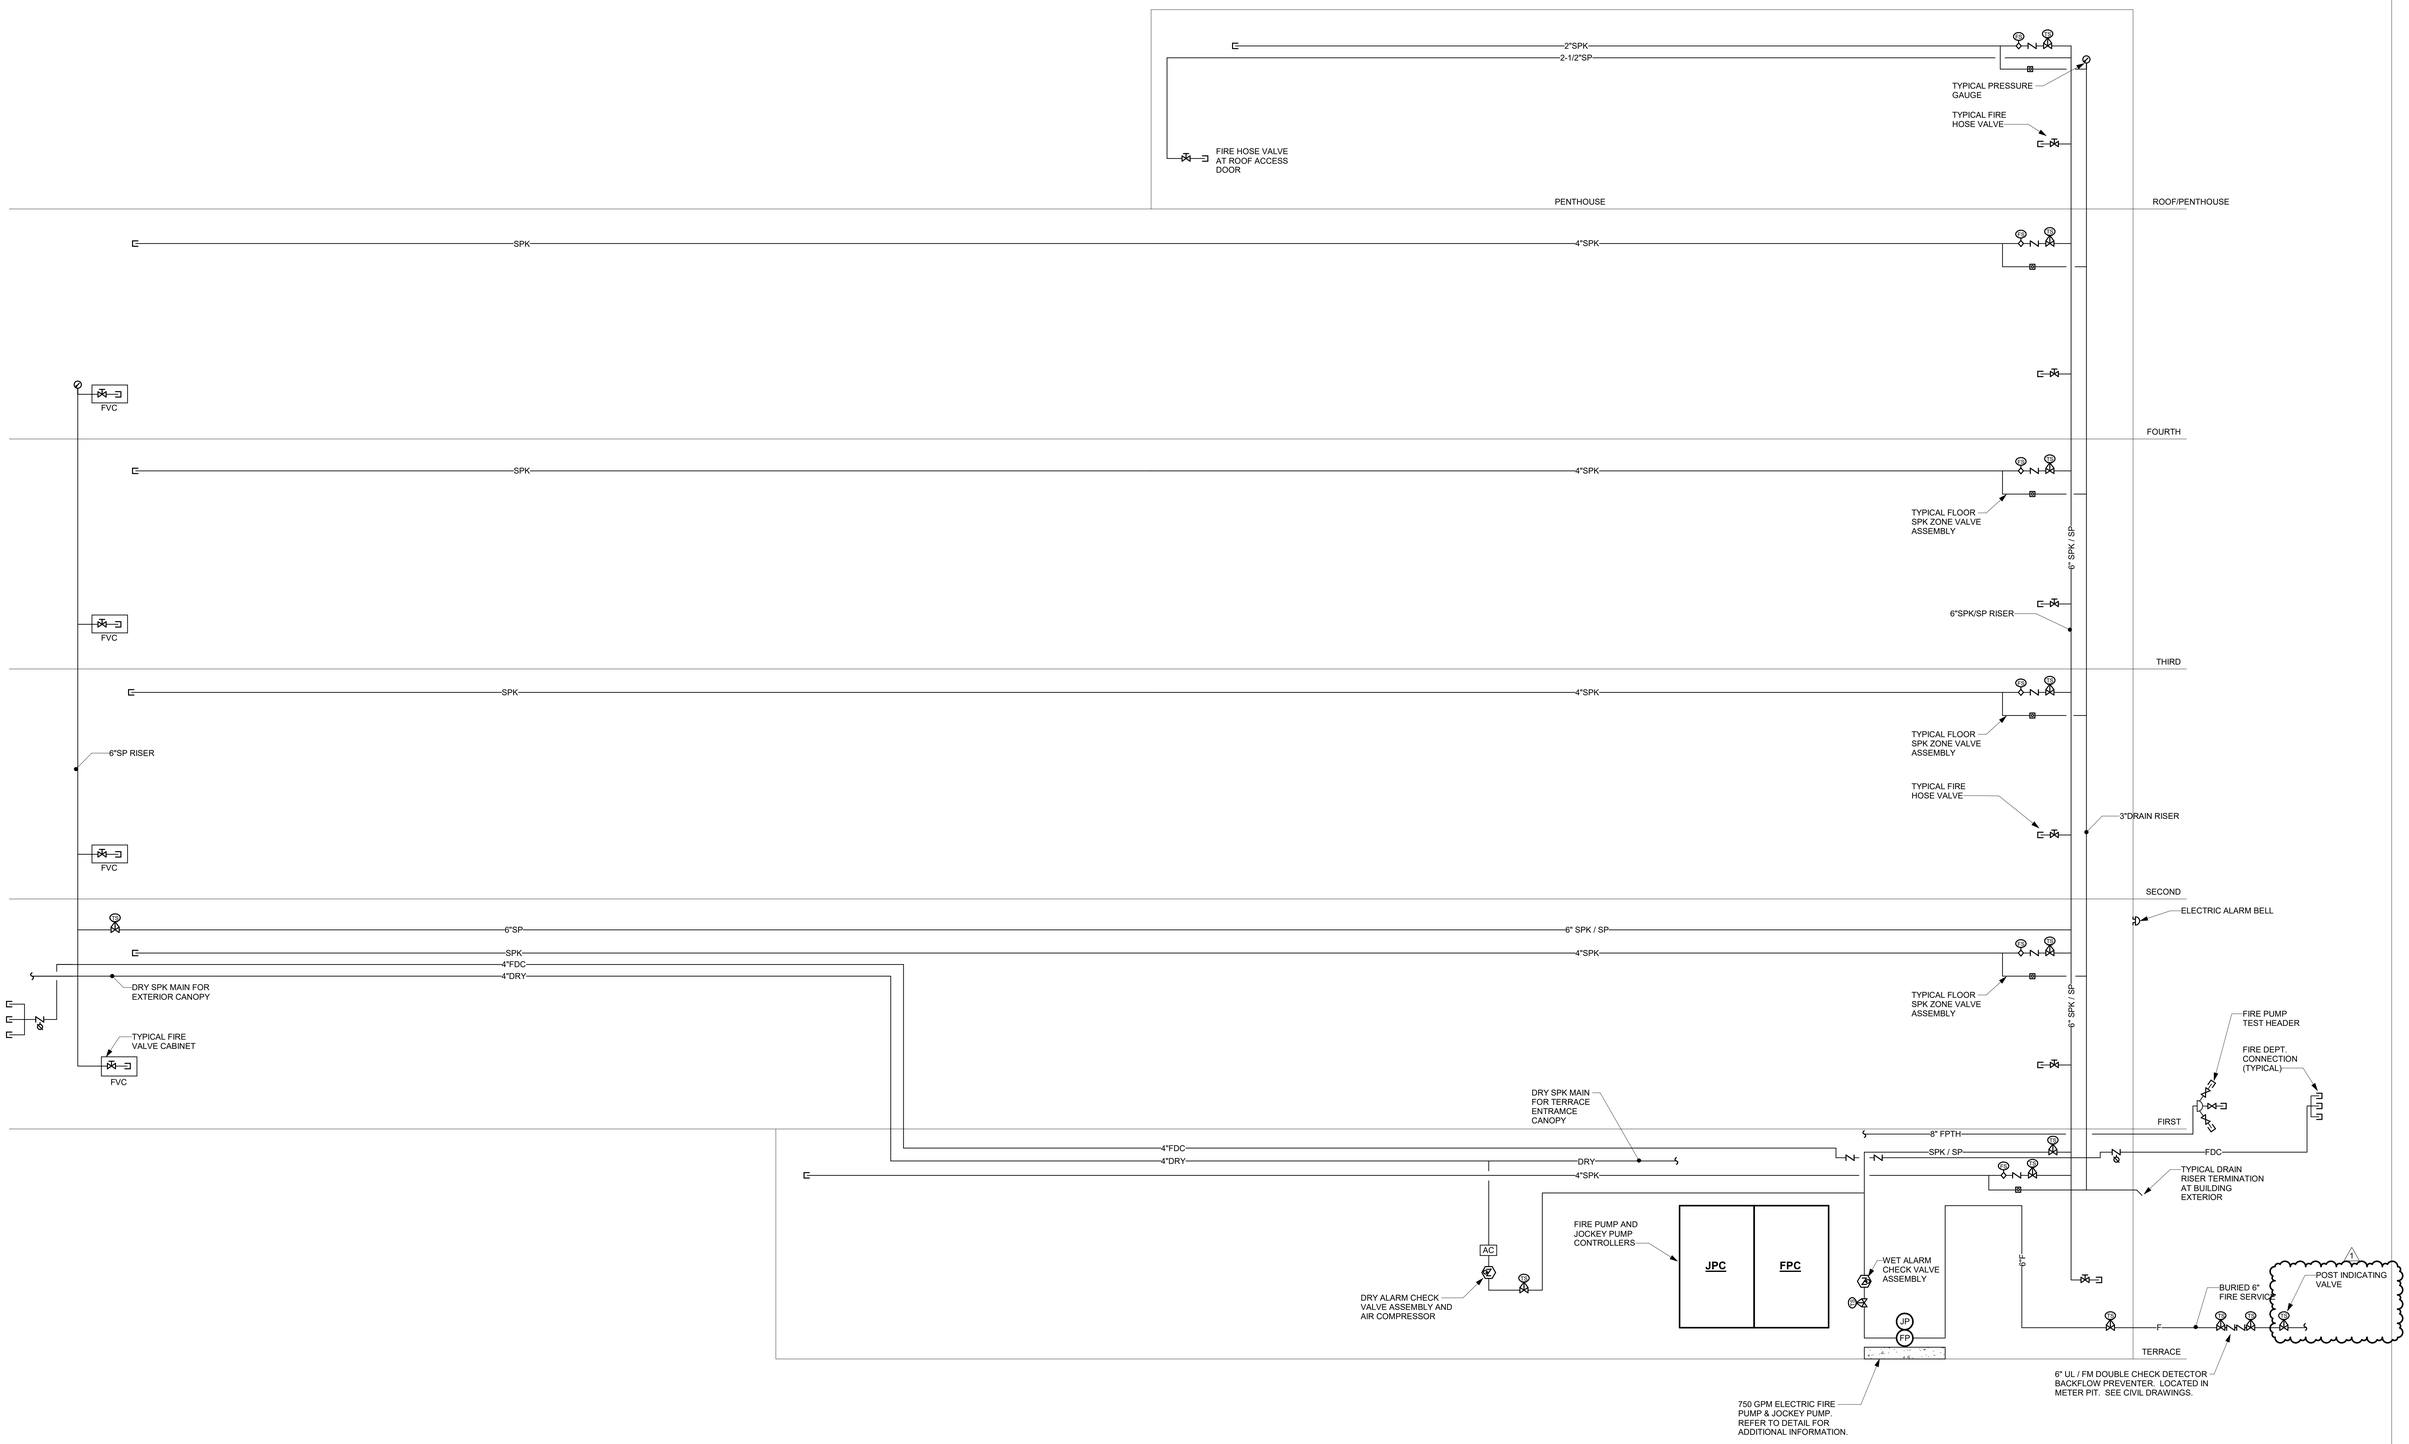

drawing title
FIRE PROTECTION RISER DIAGRAM

professional seal

REVISIONS

mark	date	description
1	09/18/19	ADDENDUM #2

STATE OF CONNECTICUT
DEPARTMENT OF ADMINISTRATIVE SERVICES

drawing prepared by
BVH INTEGRATED SERVICES
206 WEST NEWBERRY ROAD
BLOOMFIELD, CT. 06002

project
SCSU NEW HHS BUILDING
501 CRESCENT STREET
NEW HAVEN, CT 06050

CAD no.

project no.
BI-RS-329

date
08/16/2019

scale
N.T.S

drawn by
MT

approved by
JSC

drawing no.
FP300