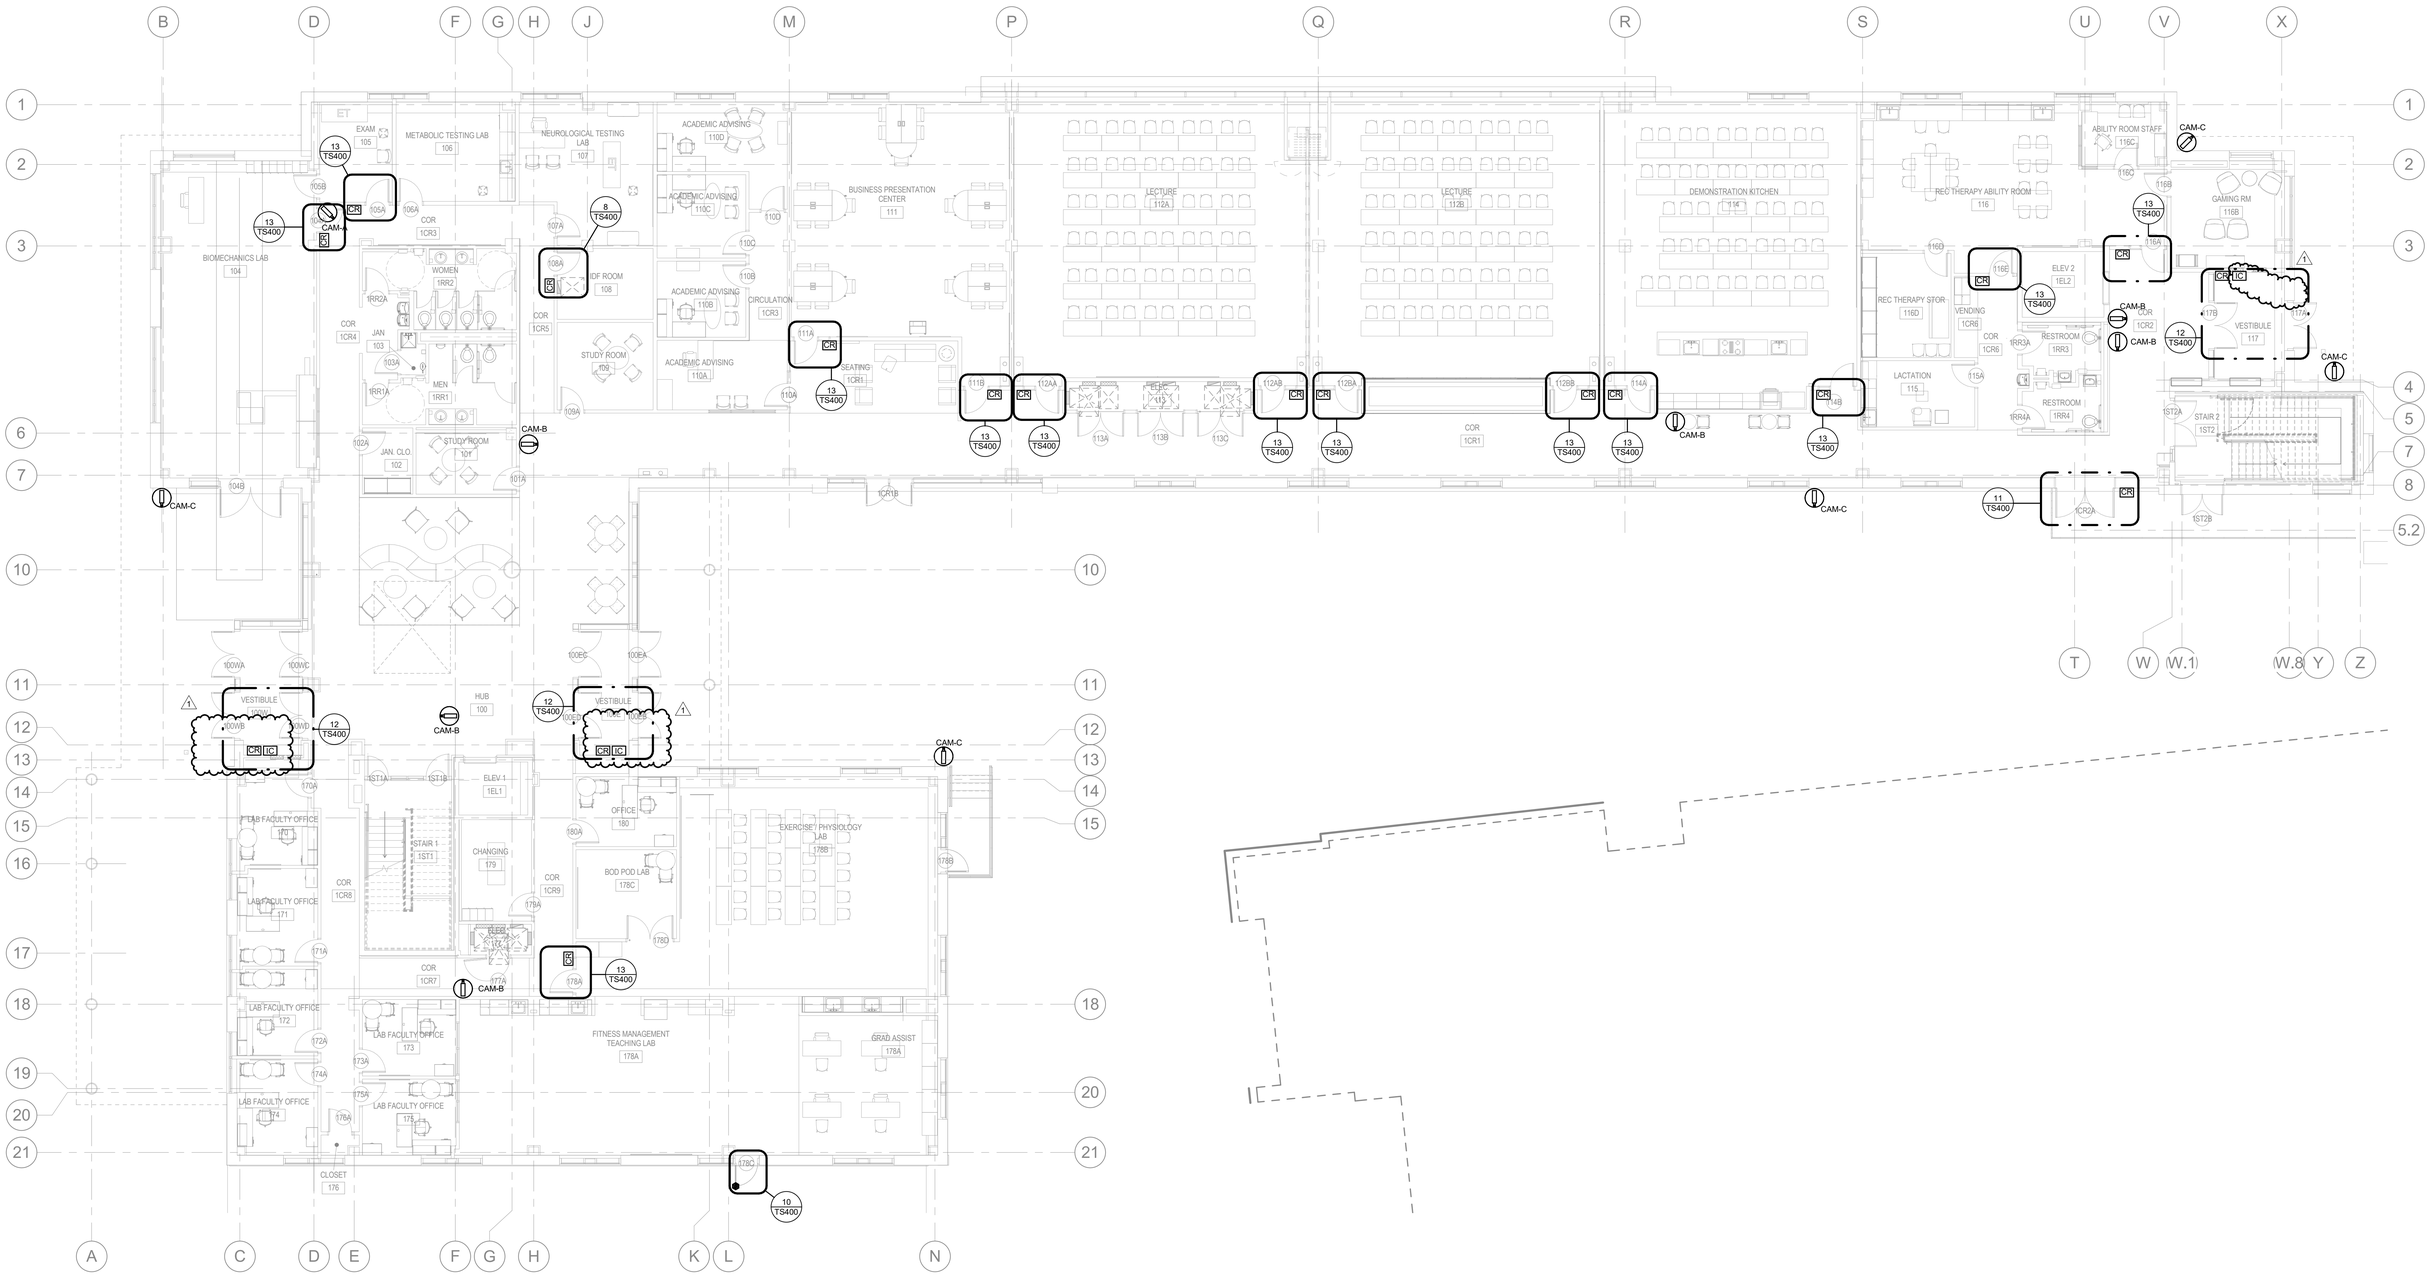

drawing title		STATE OF CONNECTICUT	
LEVEL 1 SECURITY PLAN		DEPARTMENT OF ADMINISTRATIVE SERVICES	
professional seal	REVISIONS	drawing prepared by	date
	mark / date / description	BVH INTEGRATED SERVICES	08/16/2019
	1 / 09/18/19 / ADDENDUM #2	206 WEST NEWBERRY ROAD BLOOMFIELD, CT. 06002	scale 1/8" = 1'-0"
		project SCSU NEW HHS BUILDING 501 CRESCENT STREET NEW HAVEN, CT 06050	drawn by NES approved by AV
		CAD no. / project no. BI-RS-329	drawing no. TS1.01